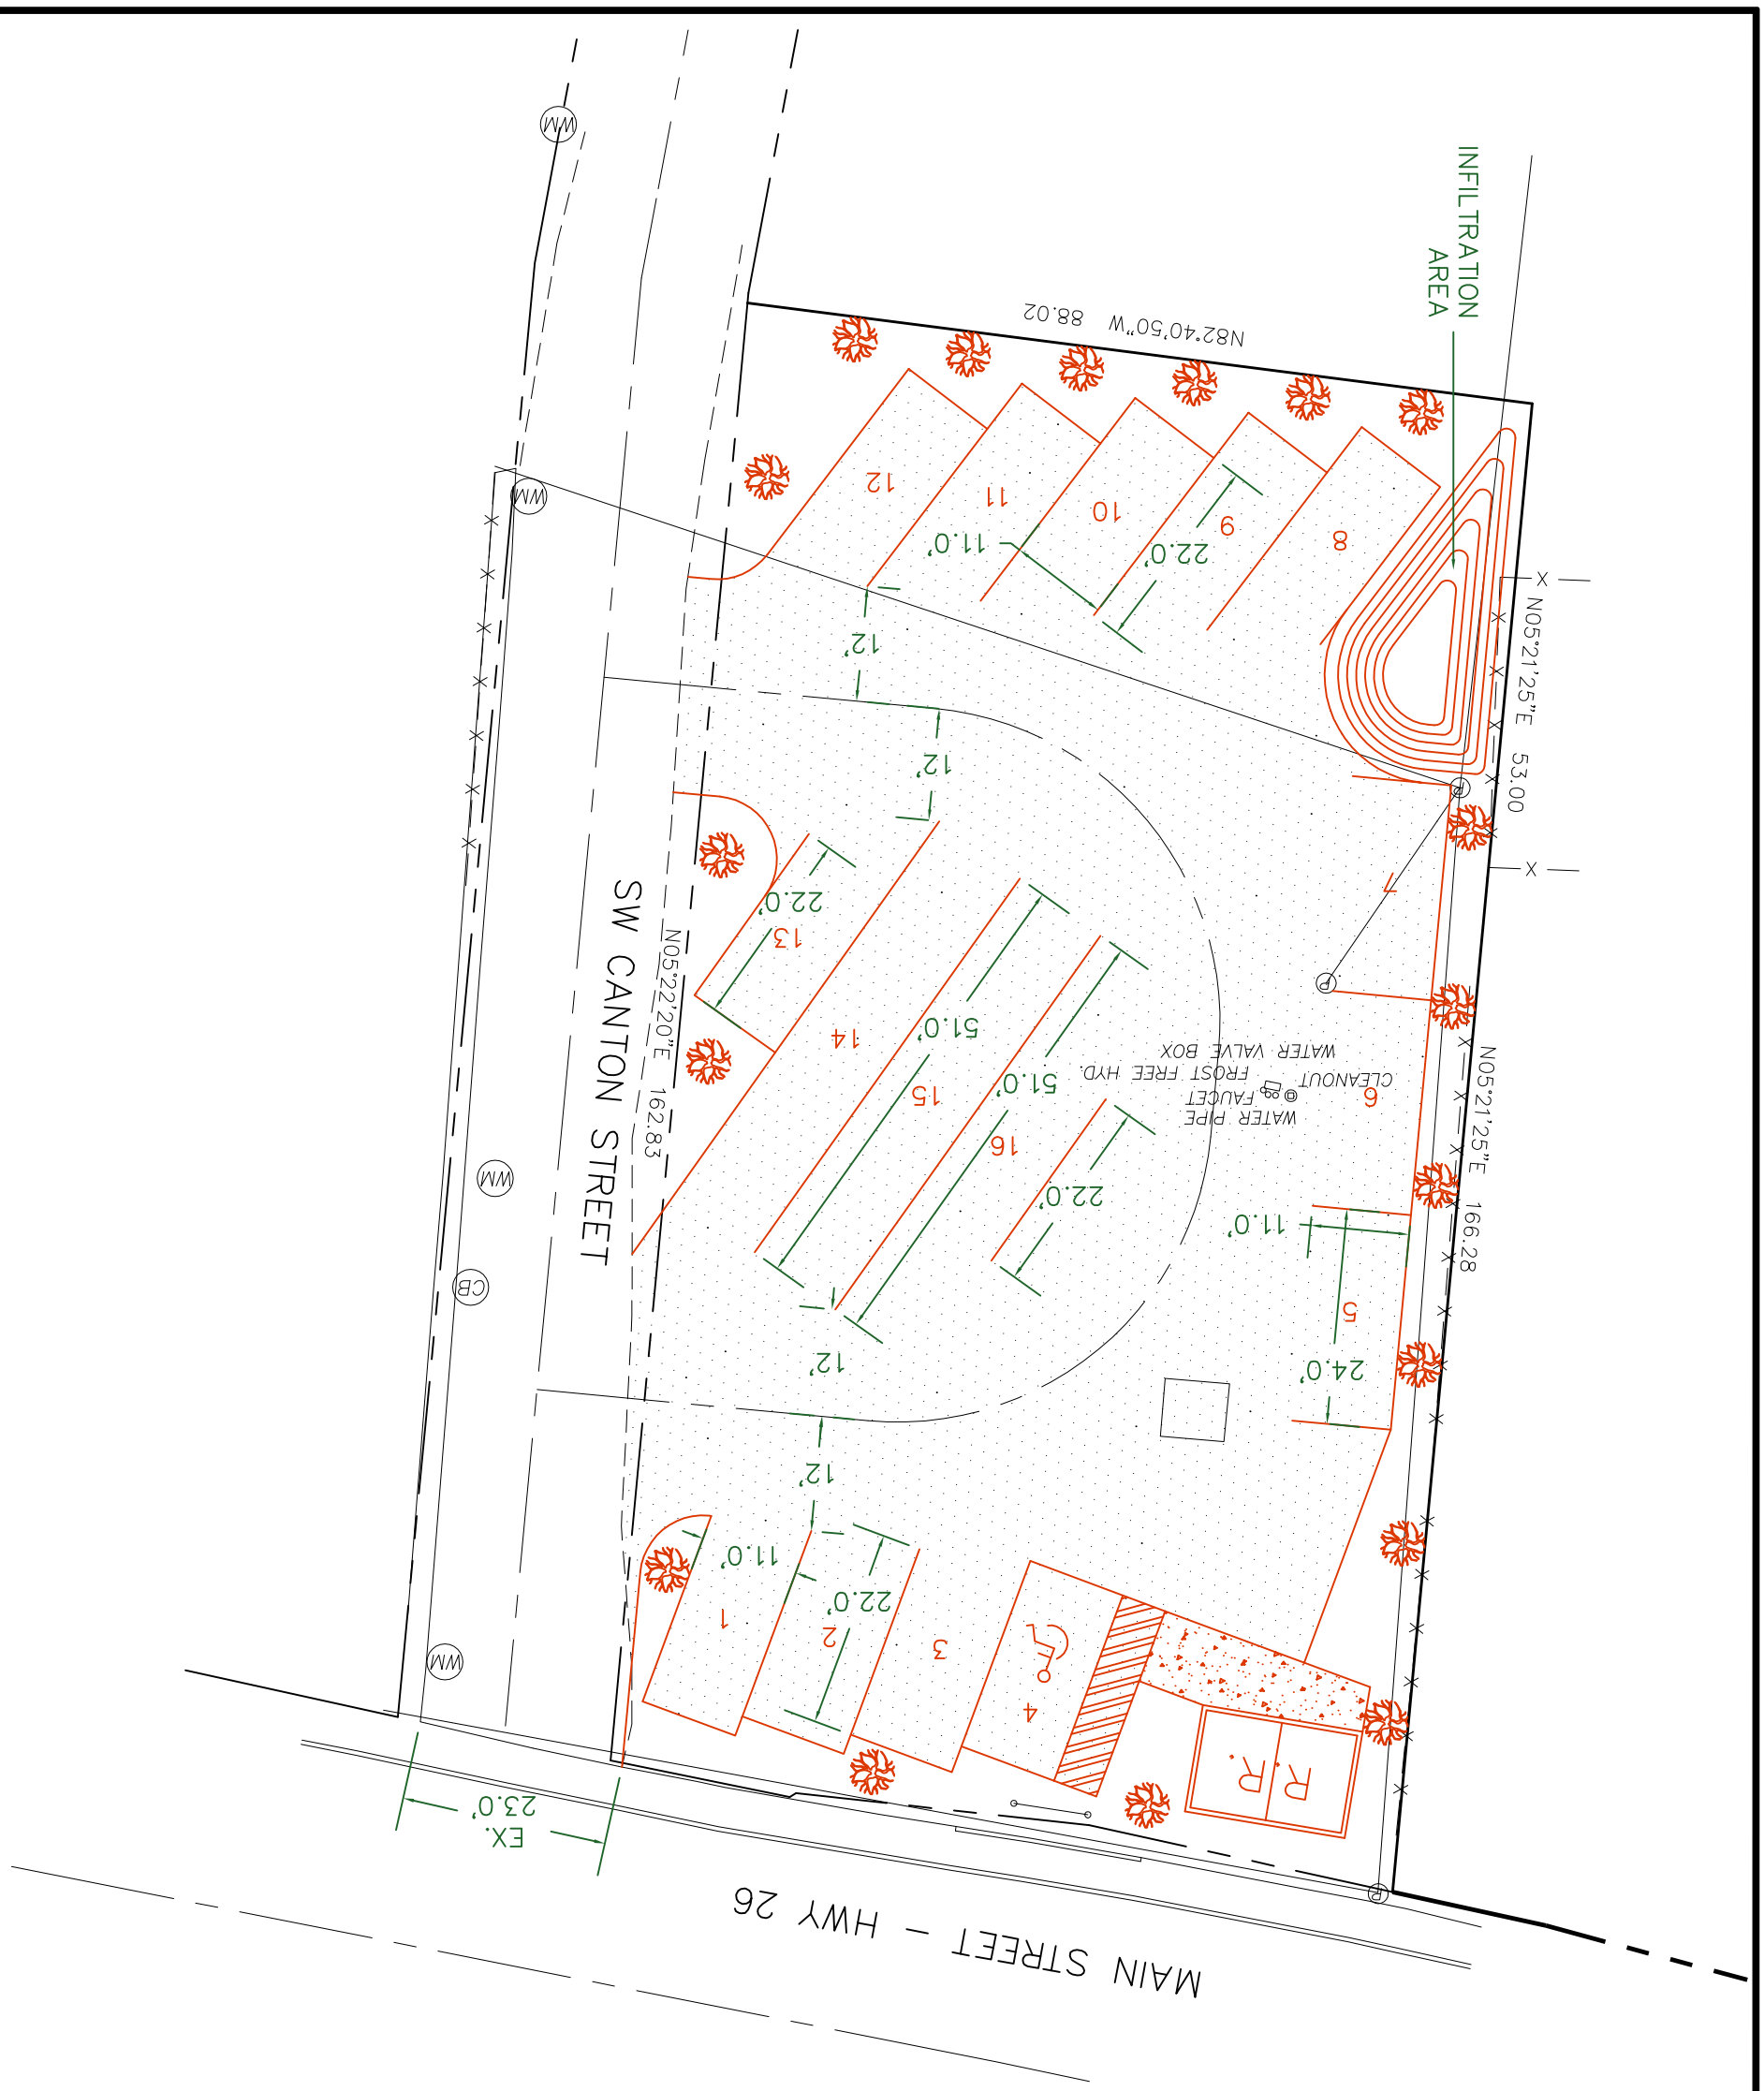

DRAFT 1

SHEET 01 OF 02 SHEETS	DATE FEB 2020	SISUL ENGINEERING	NEW CANTON ST. PARKING LOT
JOB 20-	SCALE NOTED	158 E. MAIN STREET	*CITY PARKING LOT IMPROVEMENT PROJECT*
DRAWN JH		JOHN DAY, OREGON 97845	CITY OF JOHN DAY
		(541) 575-3777	REVISIONS / BY