WEST SIDE PARKING LOT

SCALE: 1"=20'

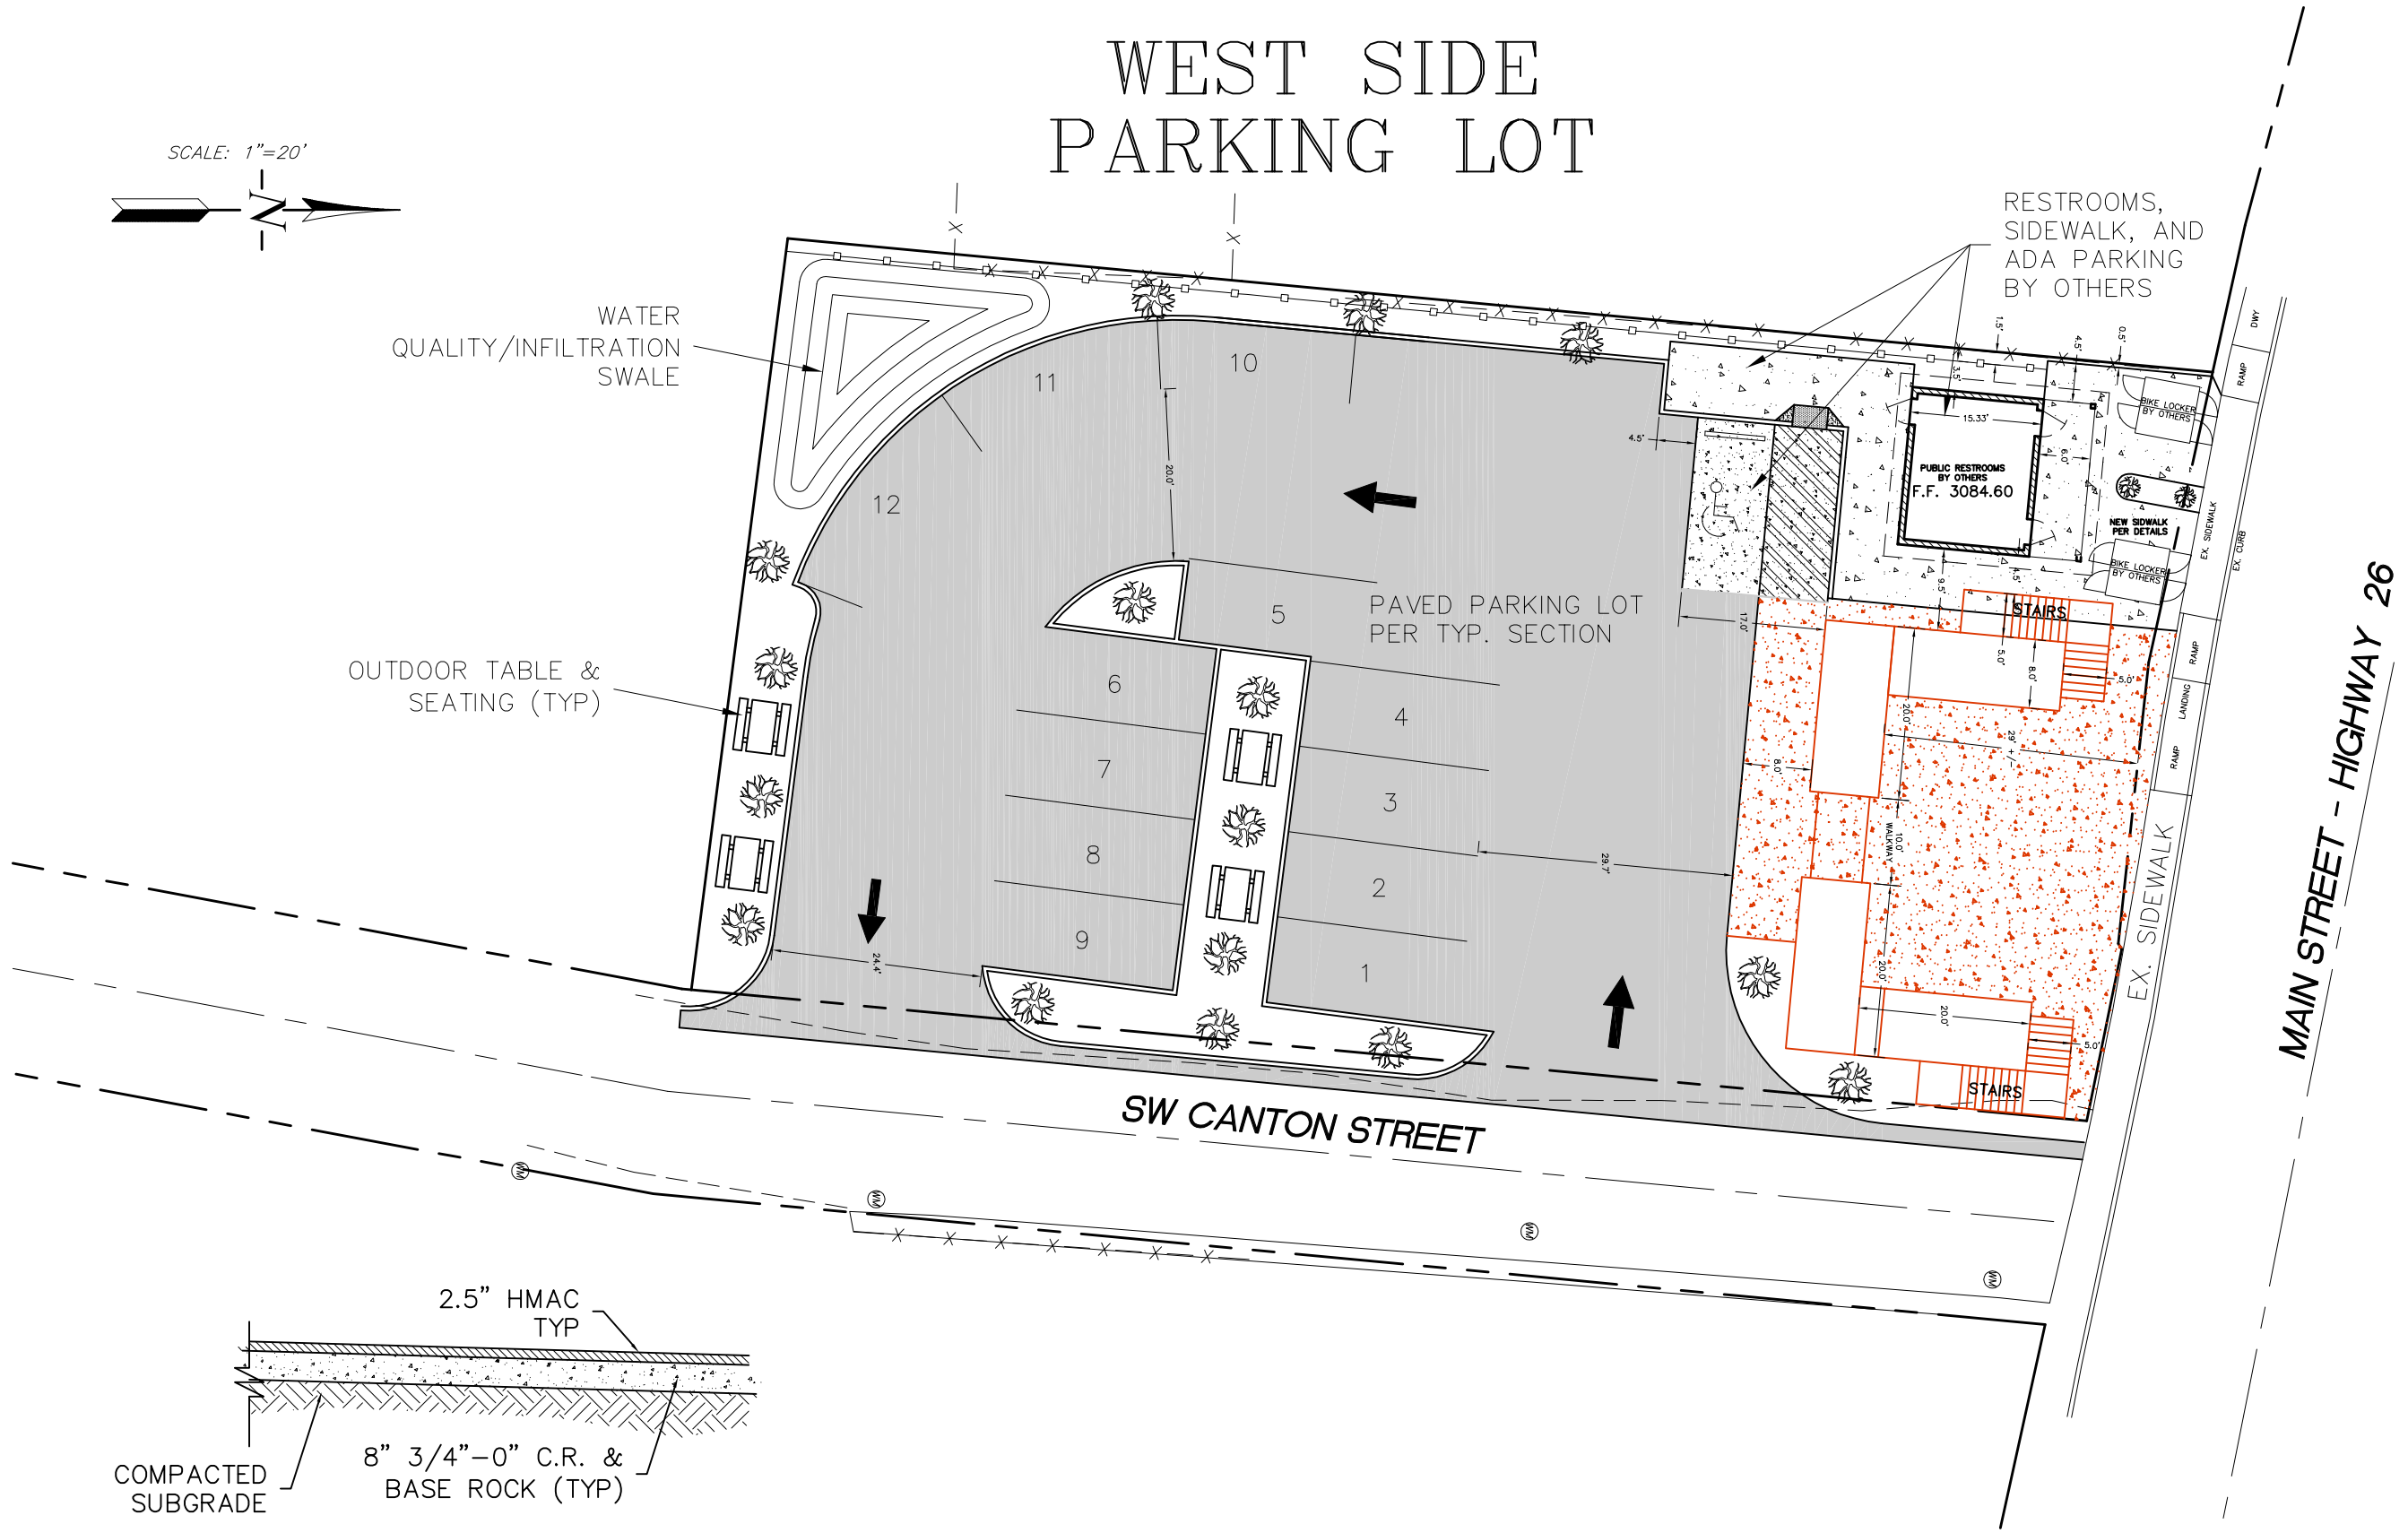

TYP PAVEMENT SECTION

NTS

REVISIONS	BY

INNOVATION GATEWAY
ECONOMIC REVITALIZATION PROJECT
CITY OF JOHN DAY, OREGON

WEST SIDE PARKING LOT IMPROVEMENTS

SISUL ENGINEERING
156 E. MAIN STREET
JOHN DAY, OREGON 97845
(541) 575-3777

DATE JUNE 2021
SCALE NOTED
DRAWN JH
JOB 20-031
SHEET 7b
OF 15 SHEETS