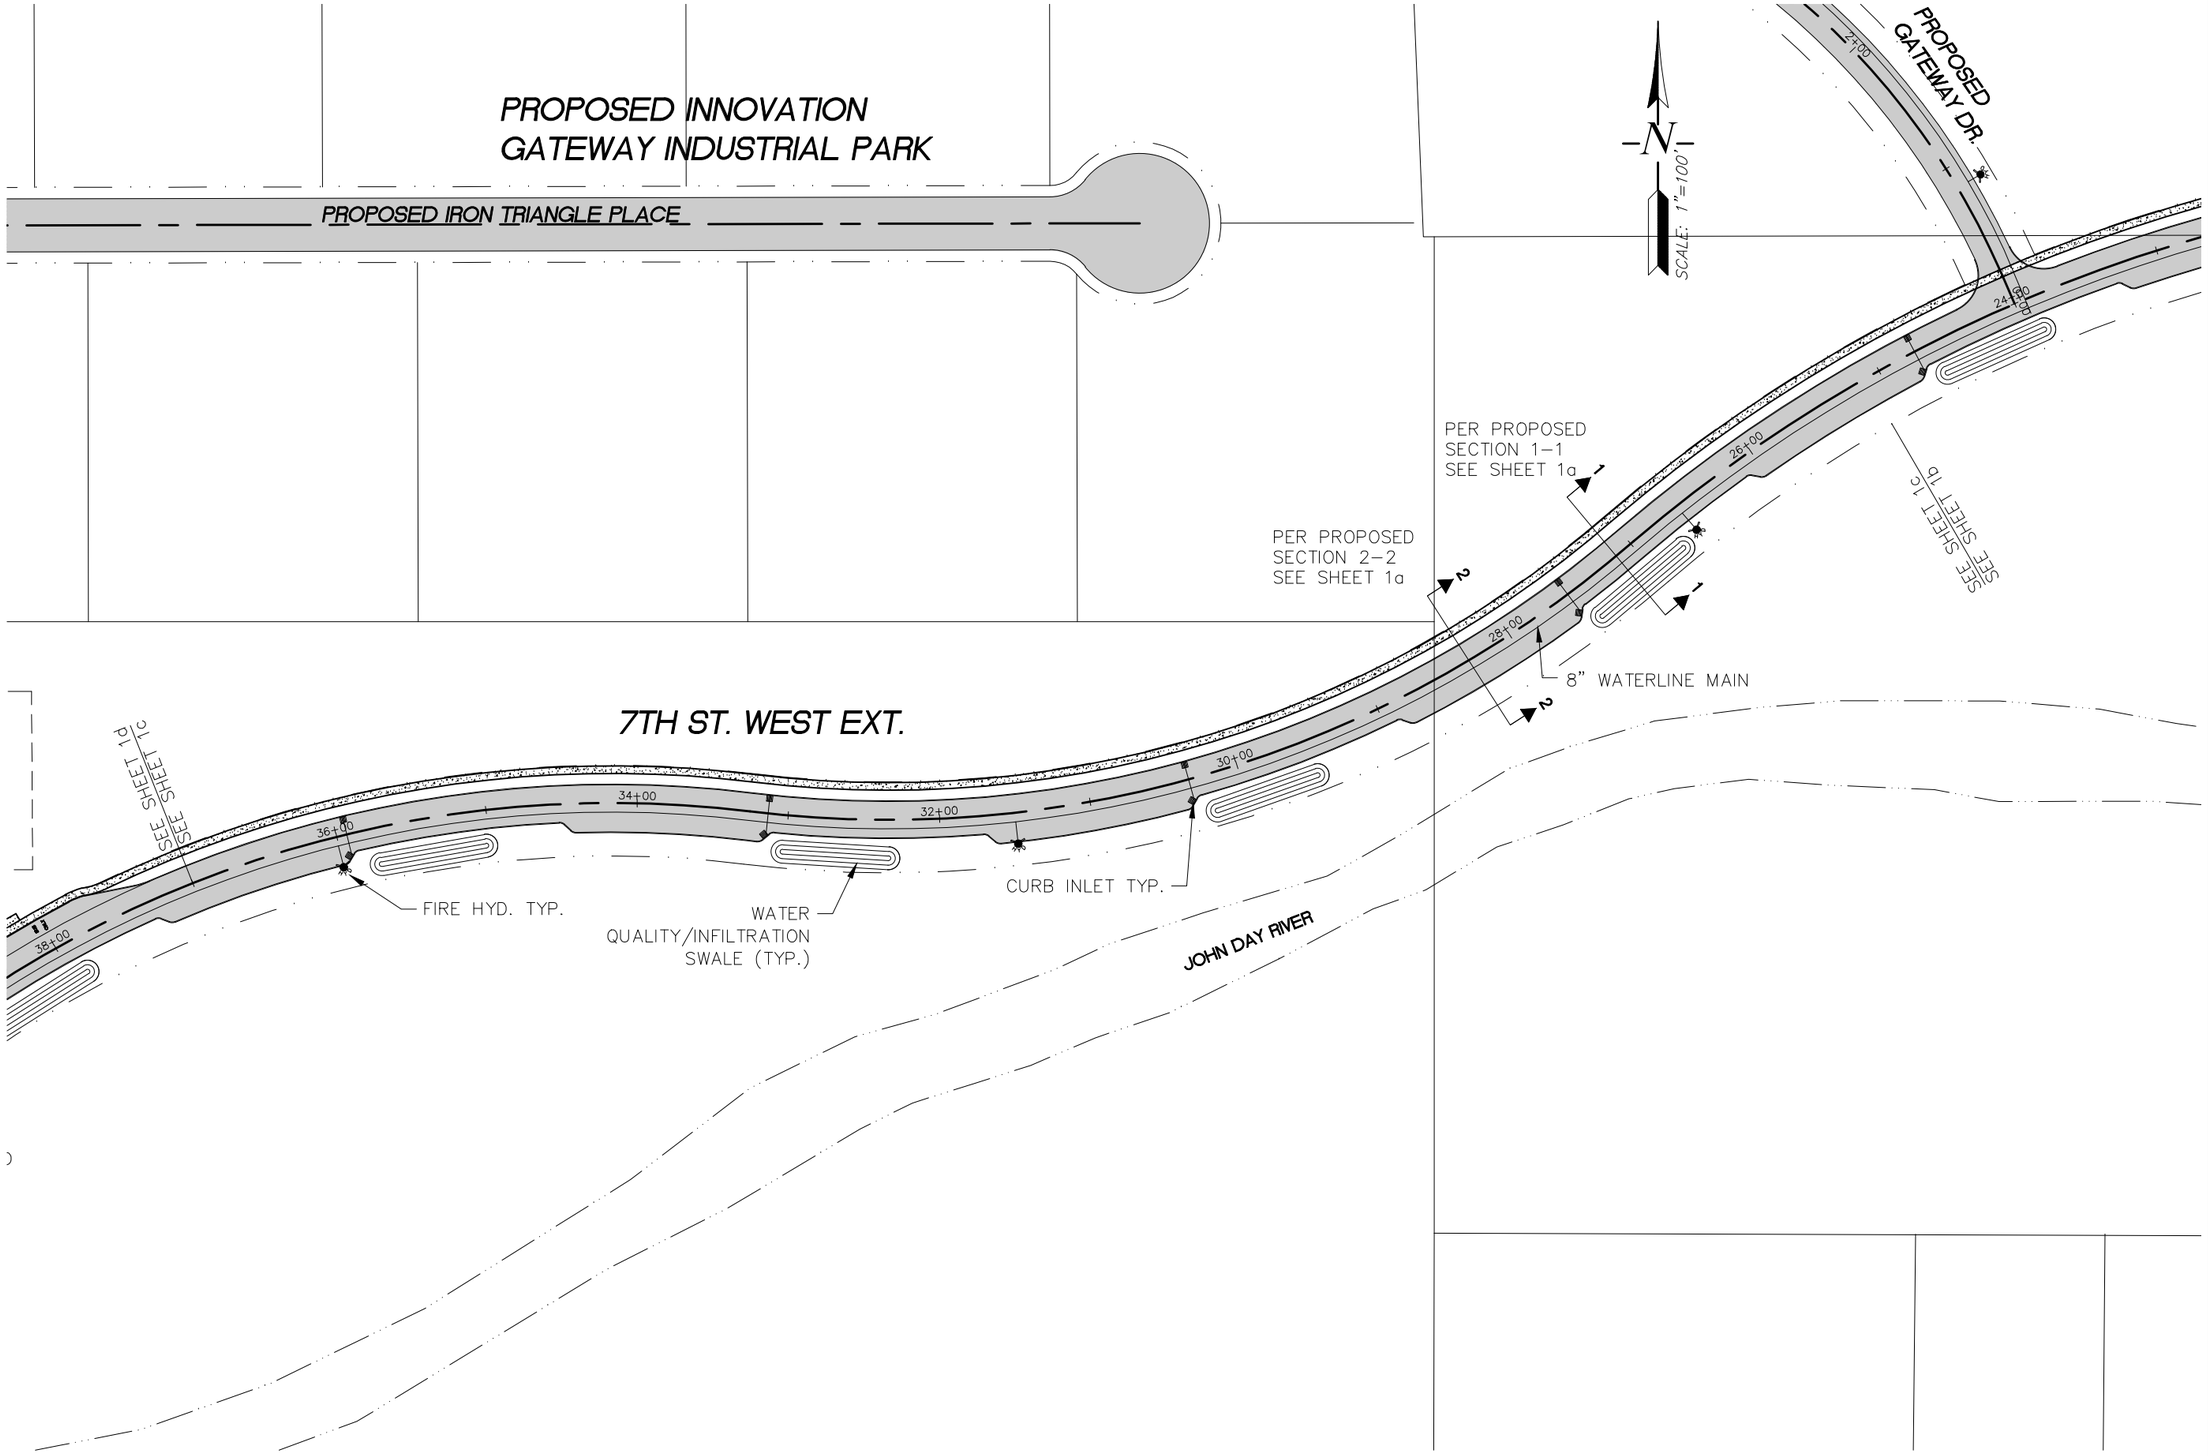

REVISIONS	BY

INNOVATION GATEWAY
ECONOMIC REVITALIZATION PROJECT
CITY OF JOHN DAY, OREGON

7TH STREET WEST
EXTENSION
STA 12+00 TO 38+00

SISUL ENGINEERING
158 E. MAIN STREET
JOHN DAY, OREGON 97845
(541) 575-3777
DRAWING: GCRD SS PLAN.DWG

DATE MAY 2020
SCALE NOTED
DRAWN GB
JOB 08-001
SHEET 1c
OF 17 SHEETS