EAST SIDE PARKING LOT

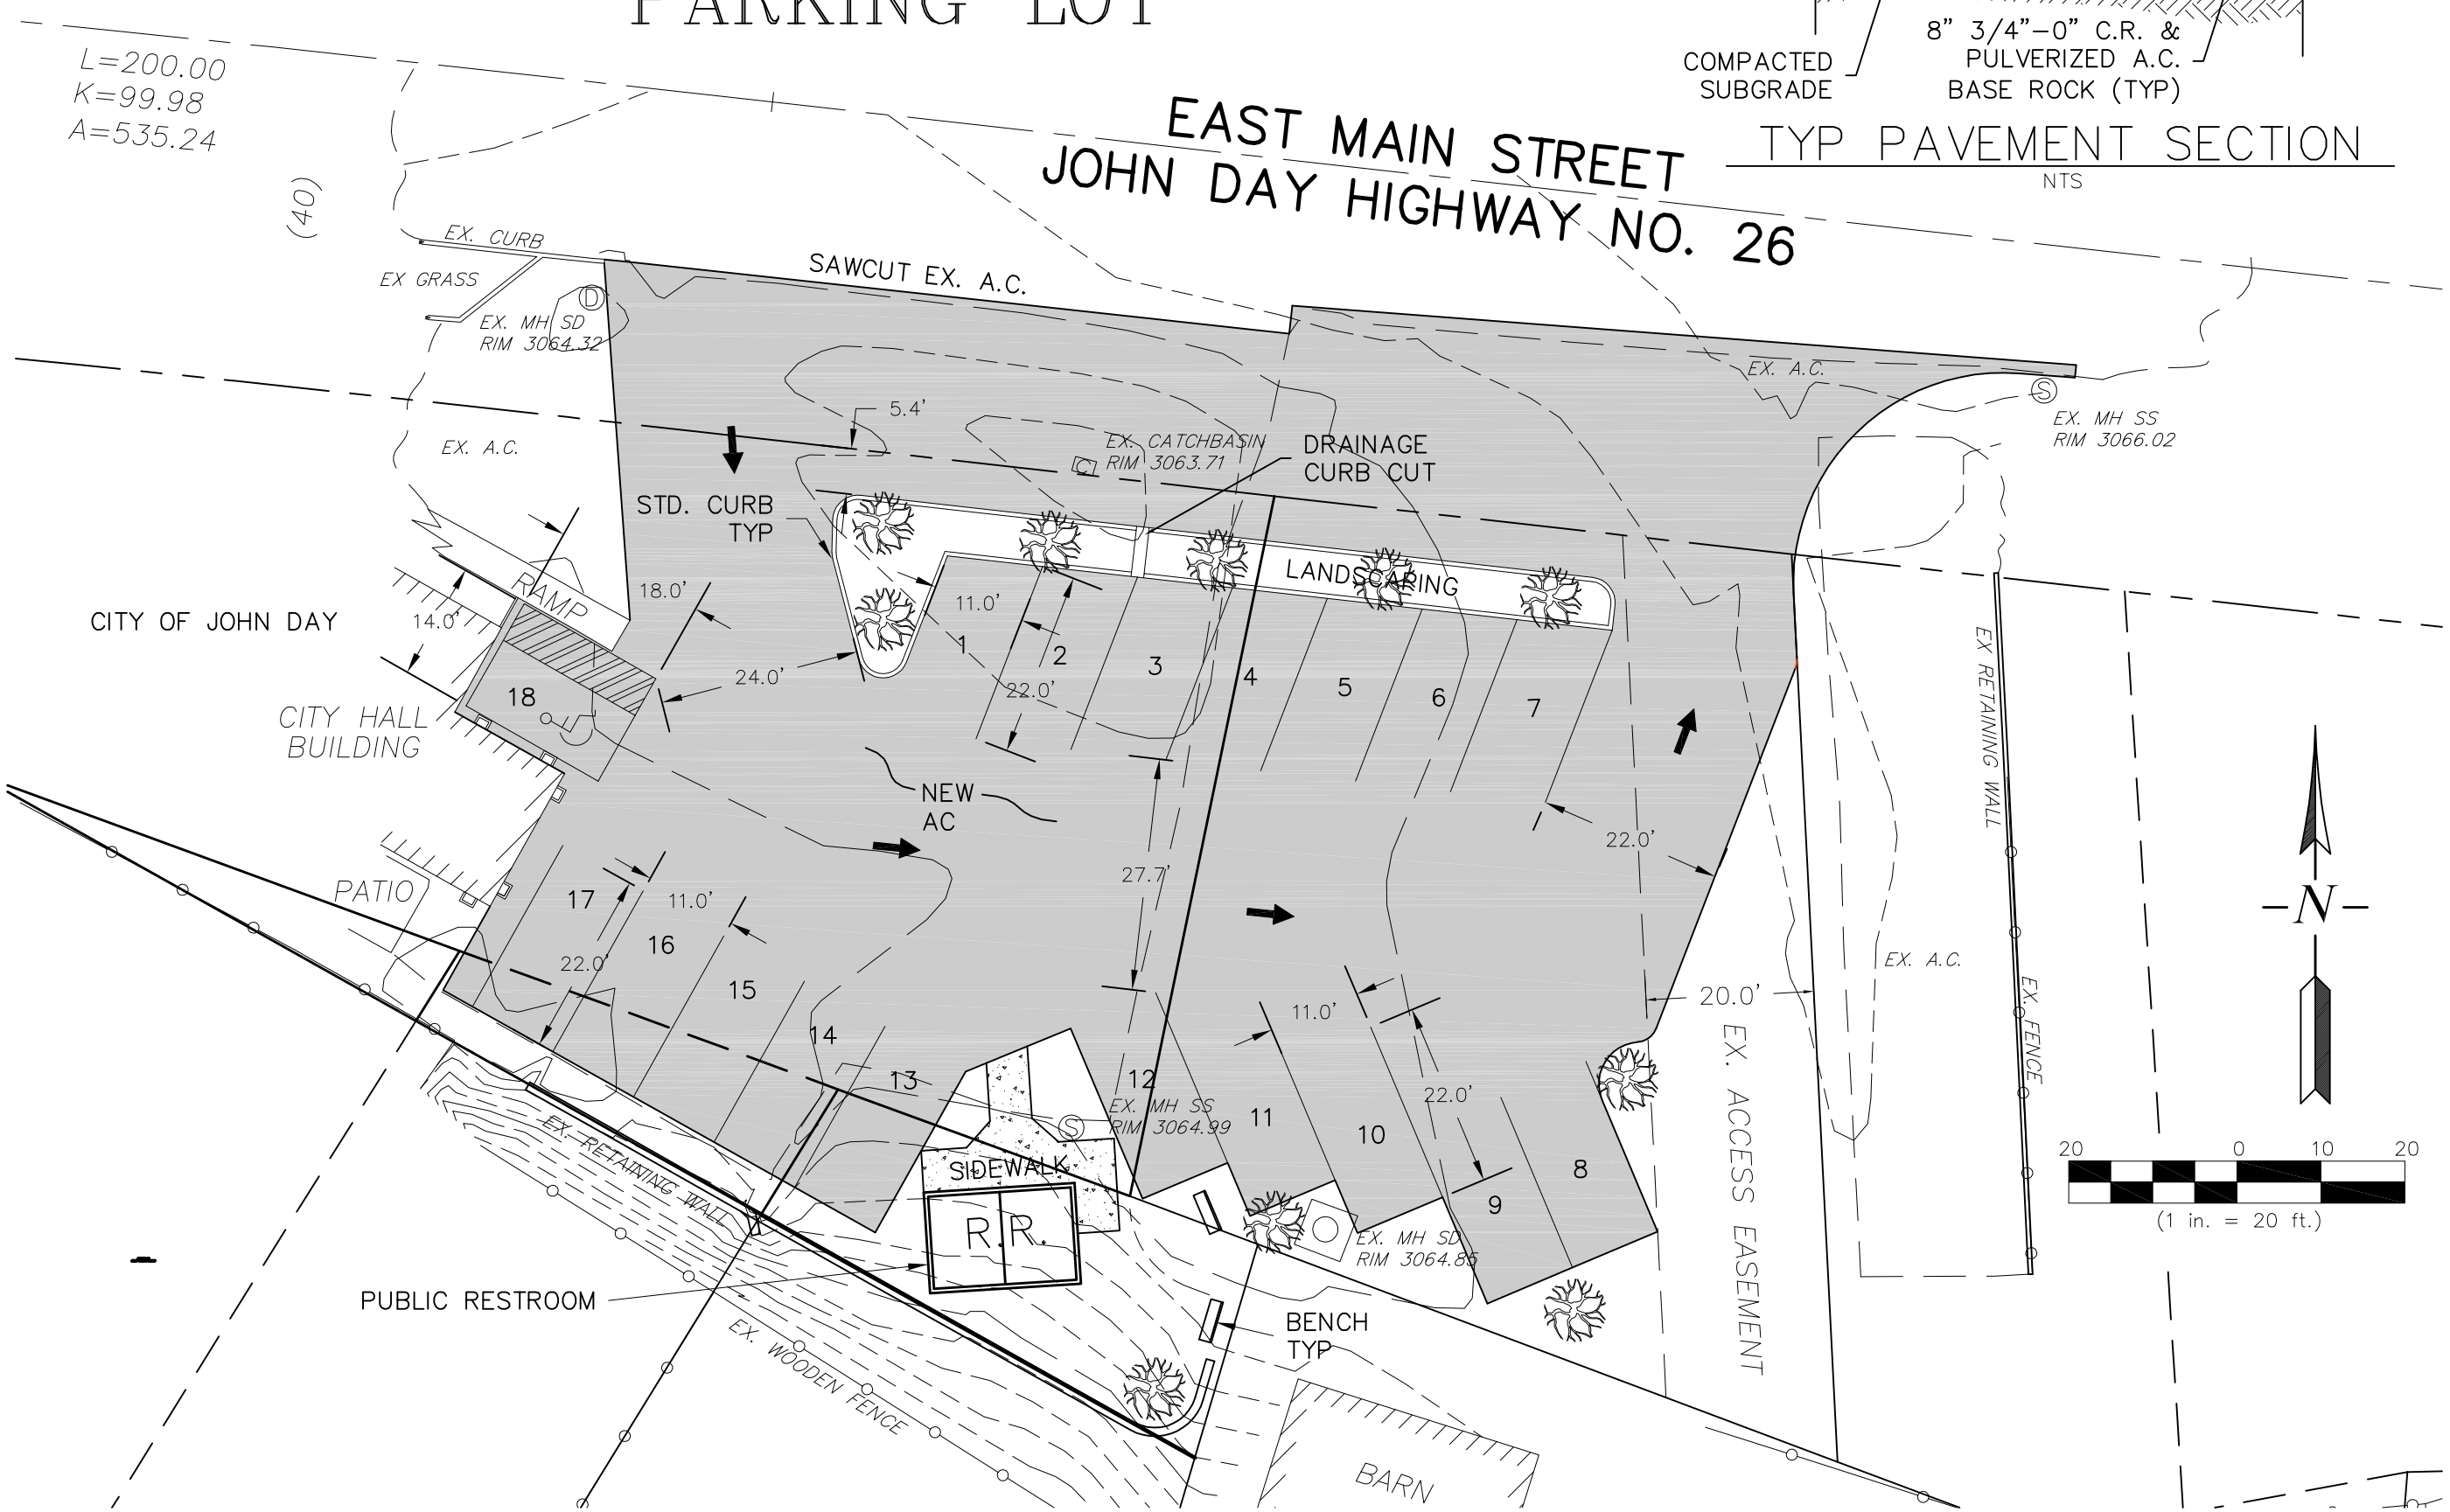

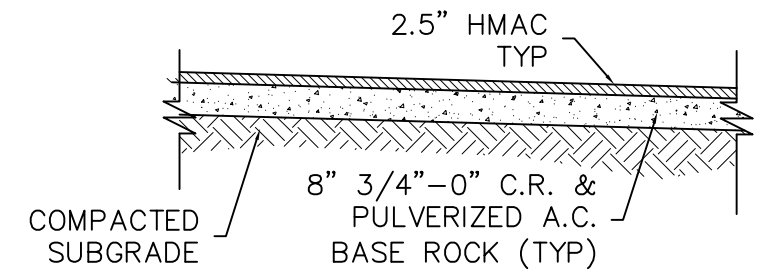

TYP PAVEMENT SECTION

NTS

REVISIONS	BY
"	"

INNOVATION GATEWAY
ECONOMIC REVITALIZATION PROJECT
CITY OF JOHN DAY, OREGON

DOWNTOWN PARKING
IMPROVEMENTS

SISUL ENGINEERING
158 E. MAIN ST.
JOHN DAY, OREGON 97845
(541) 575-3777

DRAWING: IRONWOOD PH2.dwg

DATE MAY 2020
SCALE 1"=20'
DRAWN JH
JOB 20-
SHEET 10b
OF 17 SHEETS