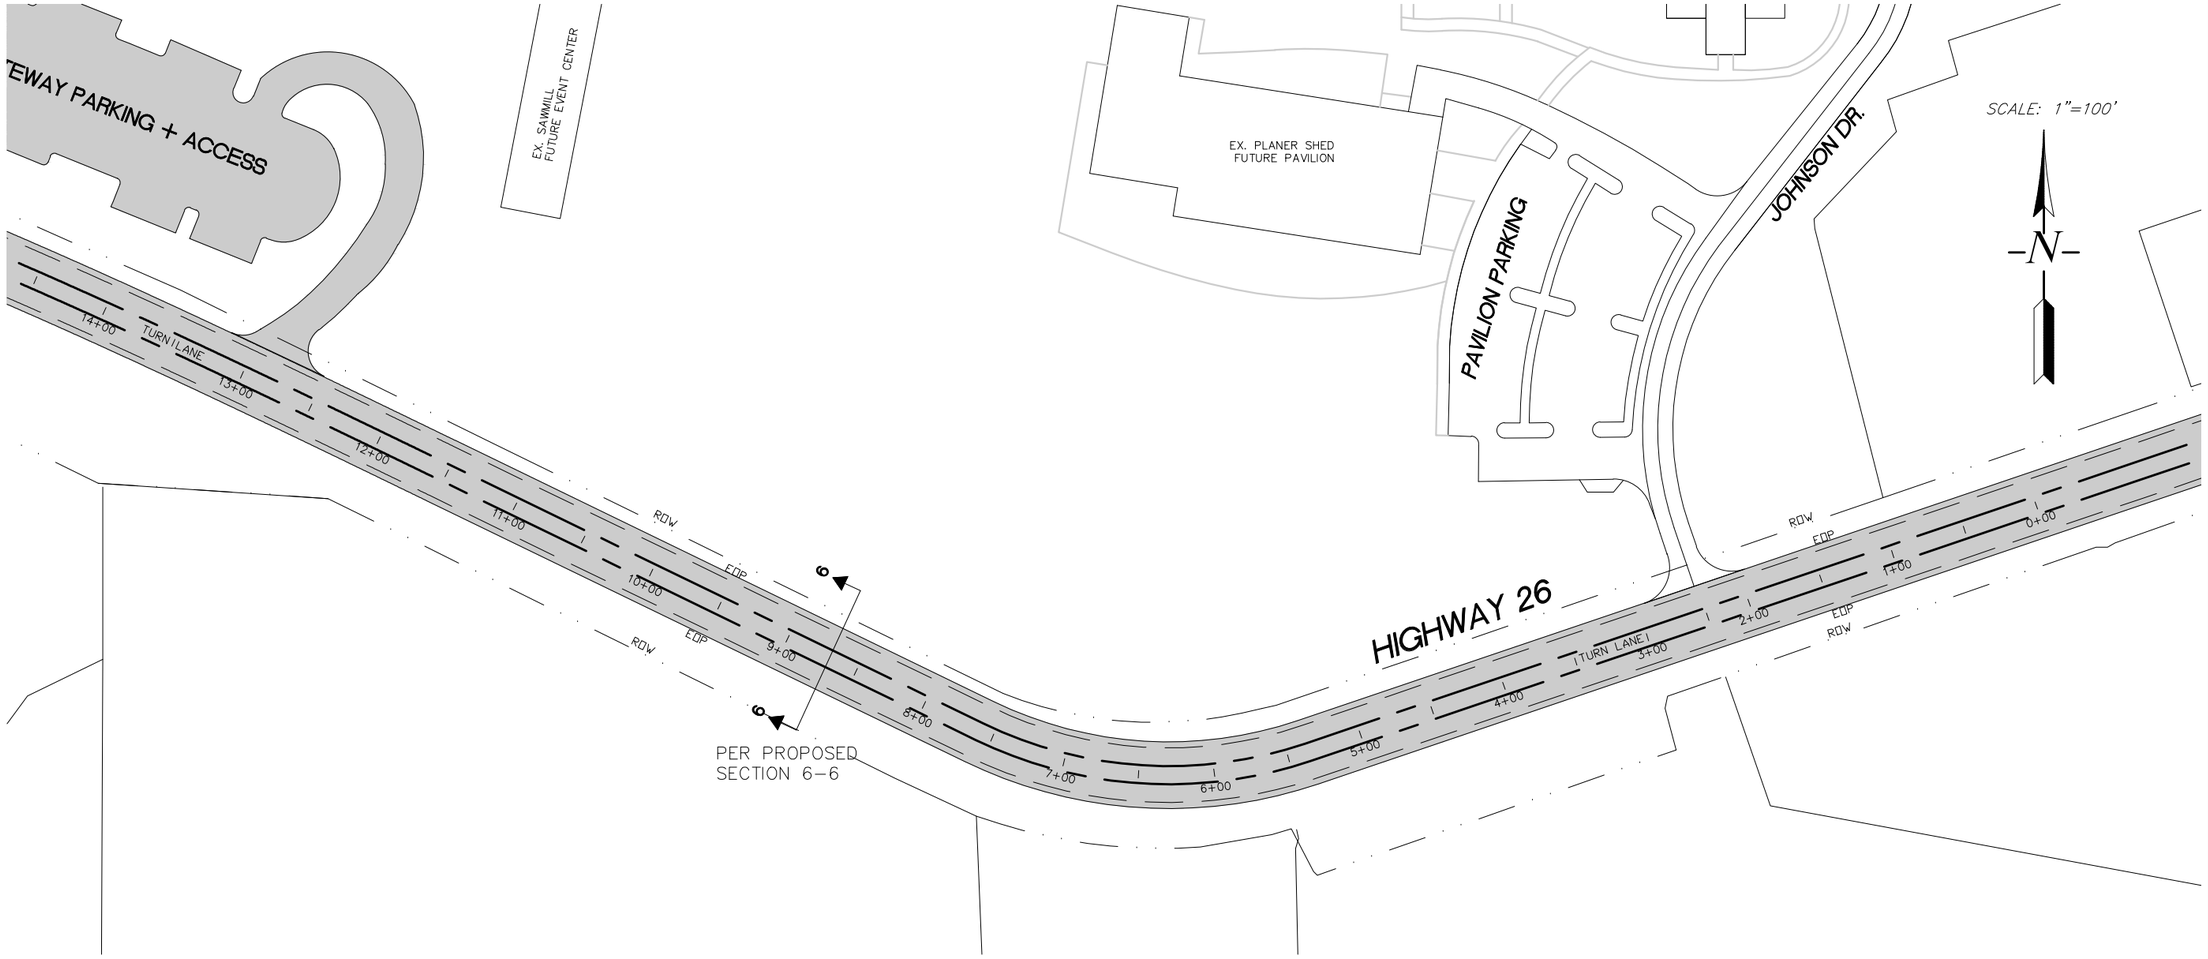

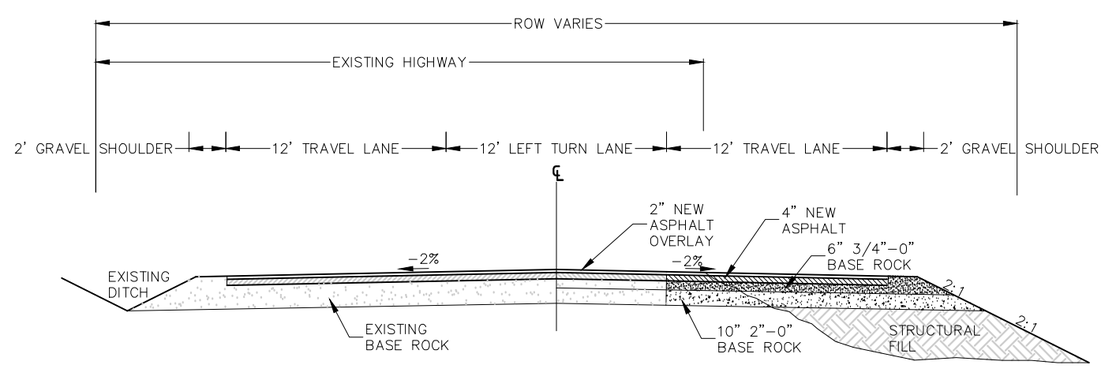

TYPICAL SECTION 6-6

NTS

REVISIONS	BY

HWY 26 TRAFFIC SAFETY IMPROVEMENTS & INNOVATION GATEWAY ACCESS

INNOVATION GATEWAY ECONOMIC REVITALIZATION PROJECT

CITY OF JOHN DAY, OREGON

SISUL ENGINEERING
156 E. MAIN STREET
JOHN DAY, OREGON 97845
(541) 575-3777

DRAWING: GCRD SS PLAN.DWG

DATE	MAY 2020
SCALE	NOTED
DRAWN	GB
JOB	08-001
SHEET	5a
OF	17 SHEETS