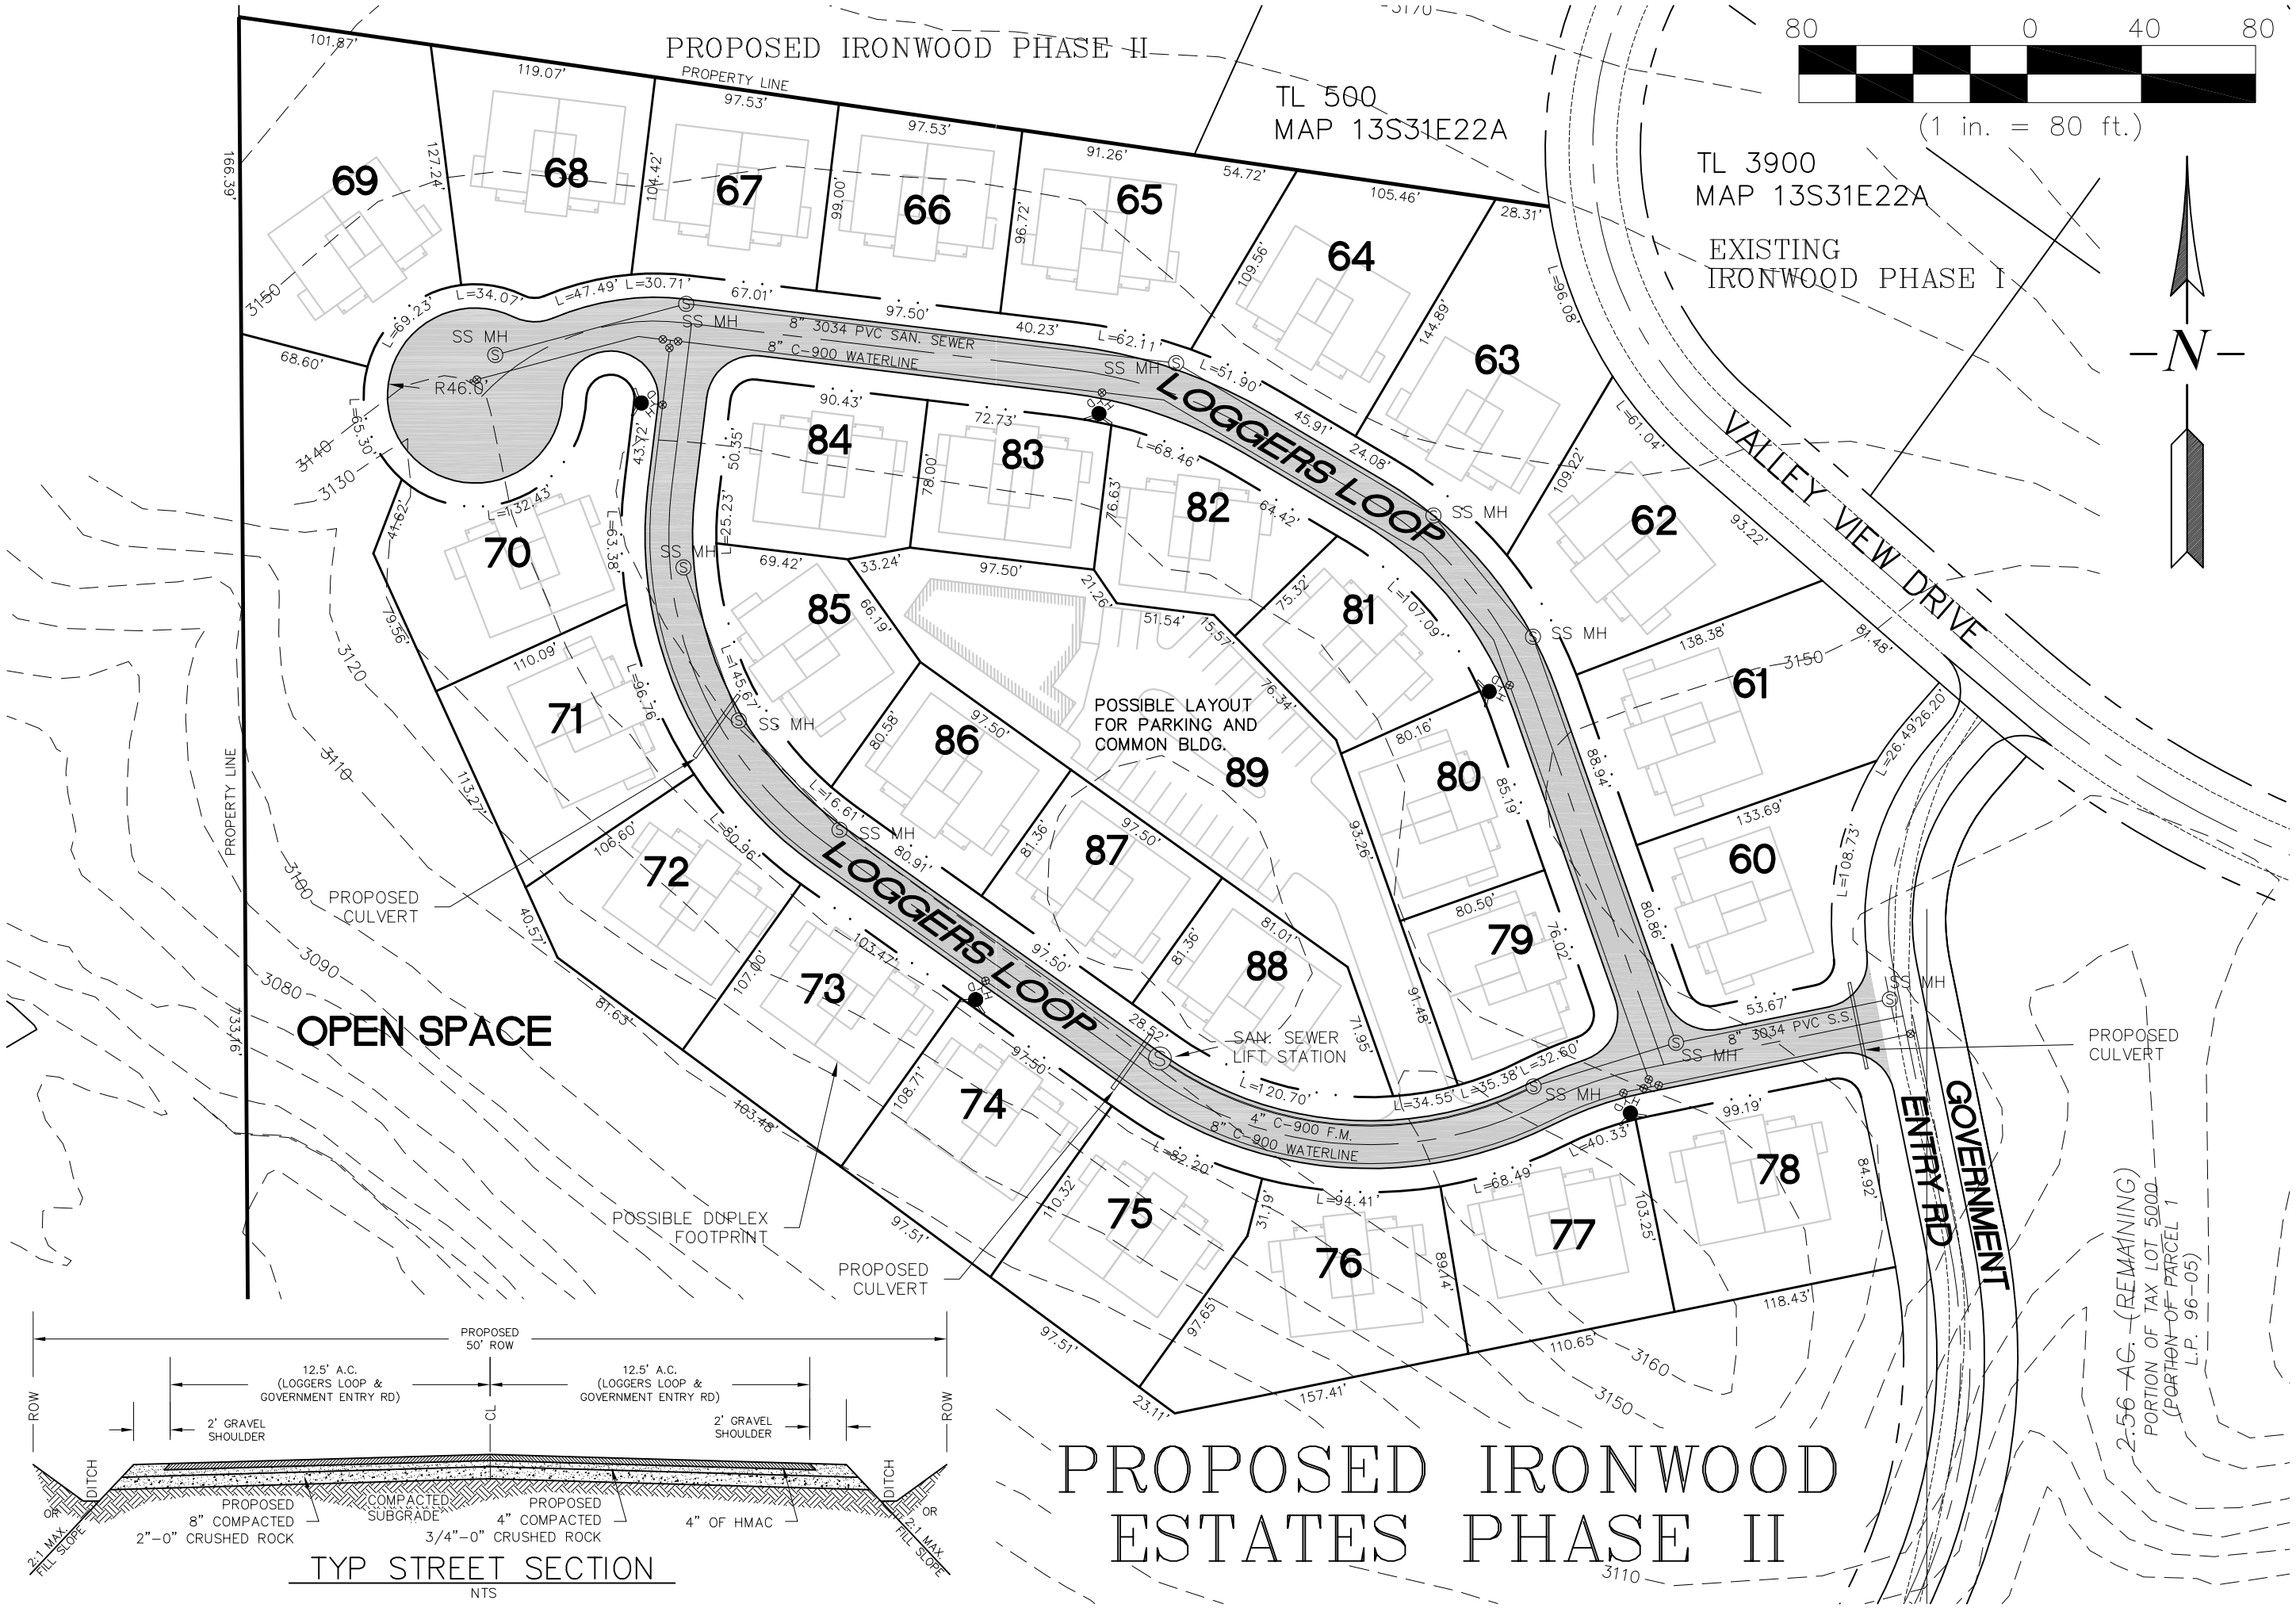

REVISIONS	BY

INNOVATION GATEWAY
ECONOMIC REVITALIZATION PROJECT
CITY OF JOHN DAY, OREGON

IRONWOOD ESTATES
STREET IMPROVEMENTS

SISUL ENGINEERING
155 E. MAIN ST.
JOHN DAY, OREGON 97845
(541) 575-3777
DRAWING: IRONWOOD PH2.dwg

DATE	MAY 2020
SCALE	1"=80'
DRAWN	JH
JOB	20-
SHEET	4b
OF	17 SHEETS