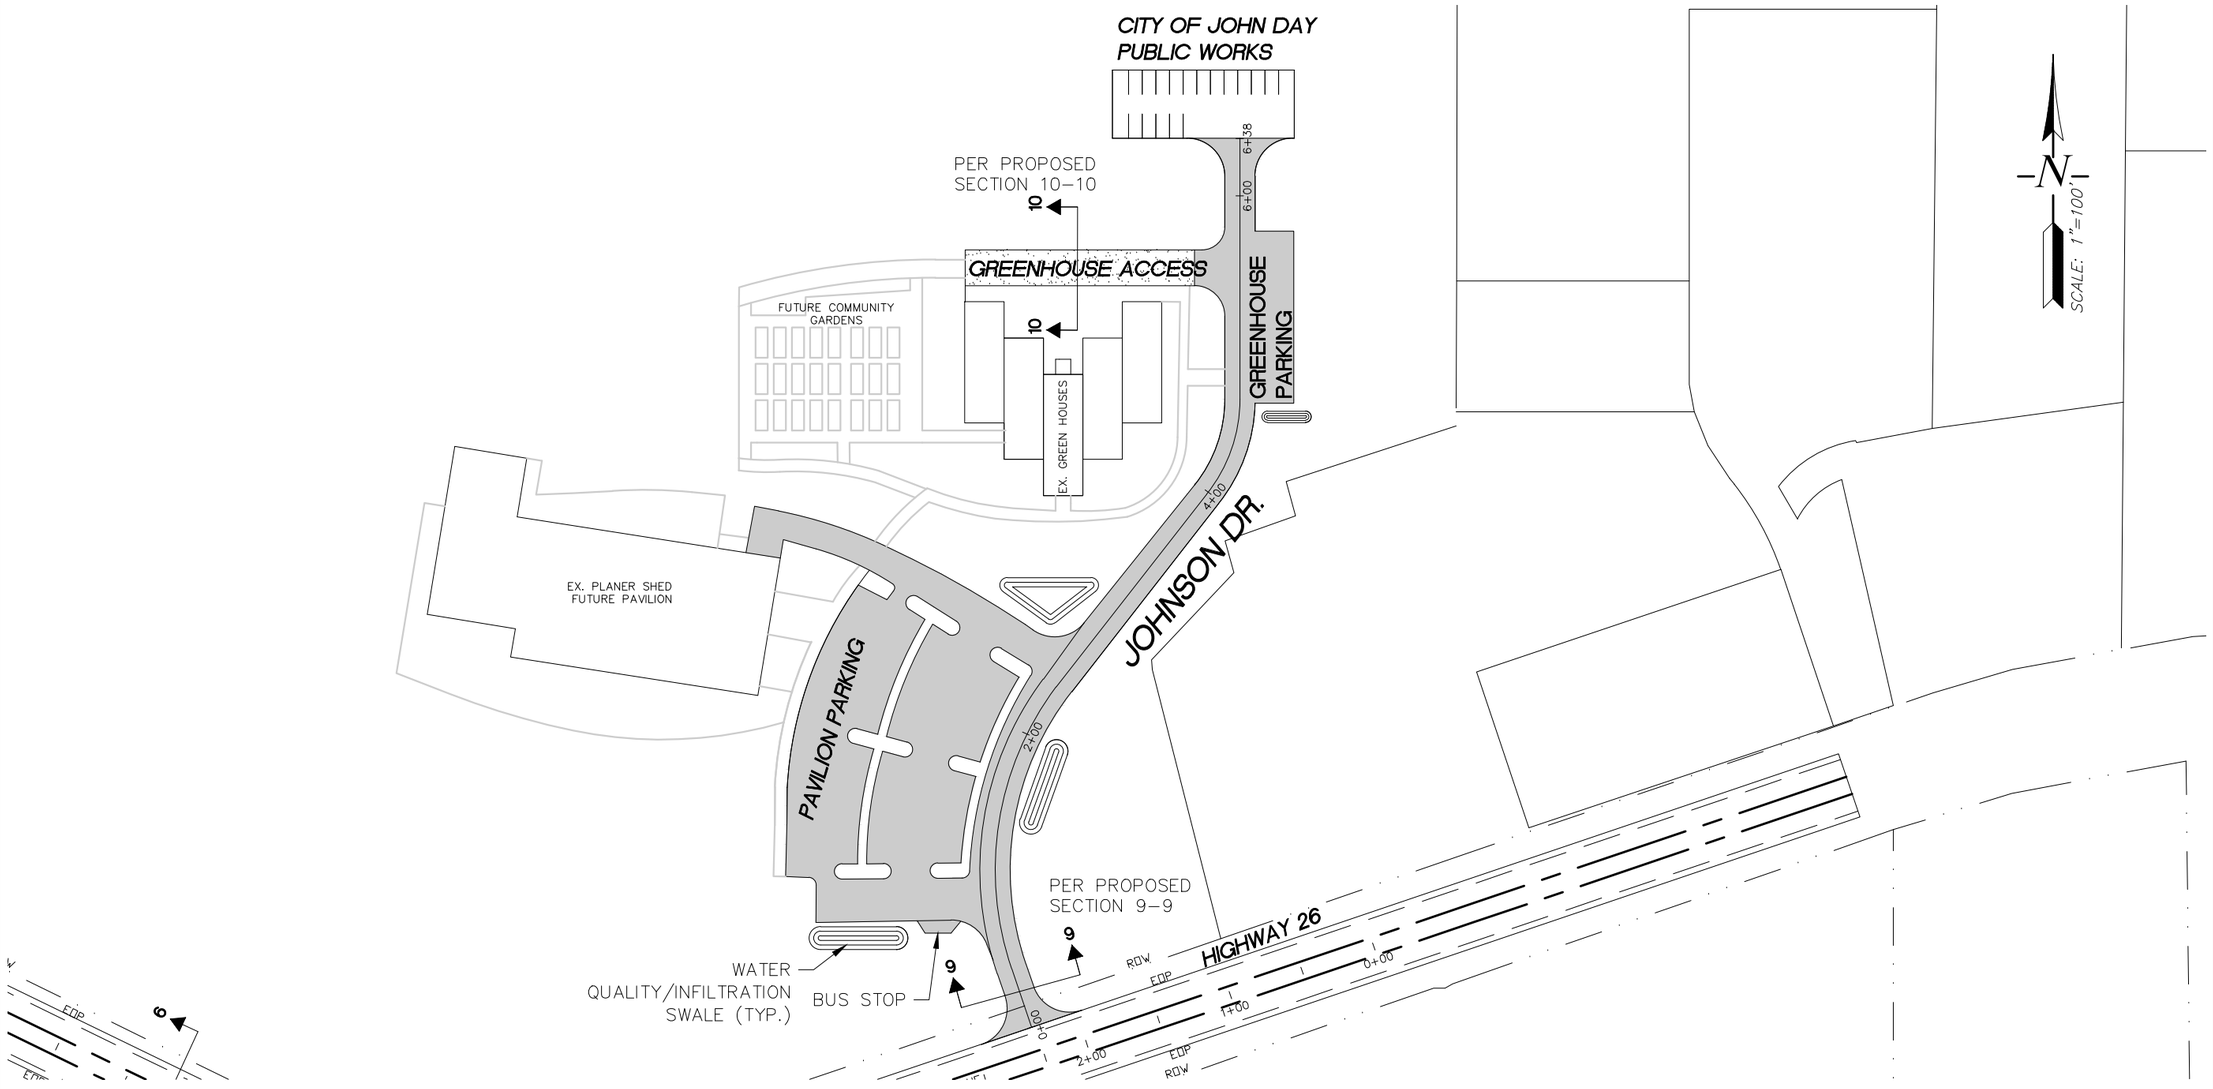

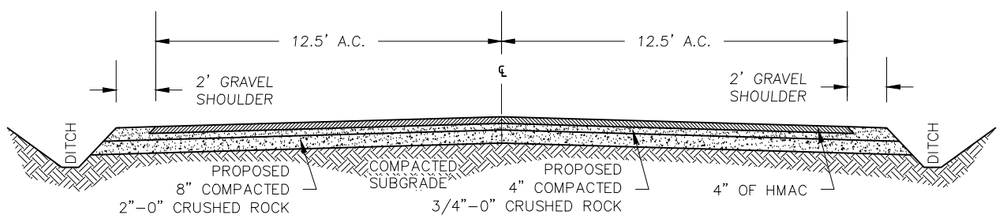

TYPICAL SECTION 9-9

NTS

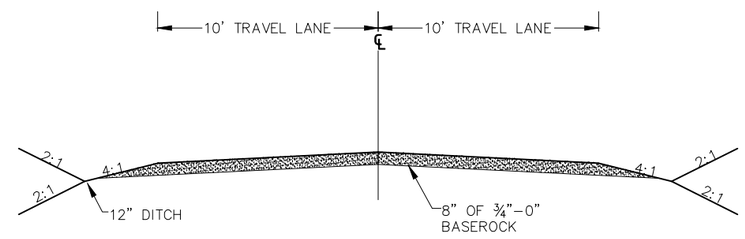

TYPICAL SECTION 10-10

NTS

REVISIONS	BY

INNOVATION GATEWAY
ECONOMIC REVITALIZATION PROJECT
CITY OF JOHN DAY, OREGON

JOHNSON DR.

ISUL ENGINEERING
156 E. MAIN STREET
JOHN DAY, OREGON 97845
(541) 575-3777
DRAWING: GCRD SS PLAN.DWG

DATE	MAY 2020
SCALE	NOTED
DRAWN	GB
JOB	08–001
SHEET	6
OF 17	SHEETS