PROPOSED IRONWOOD ESTATES PHASE II

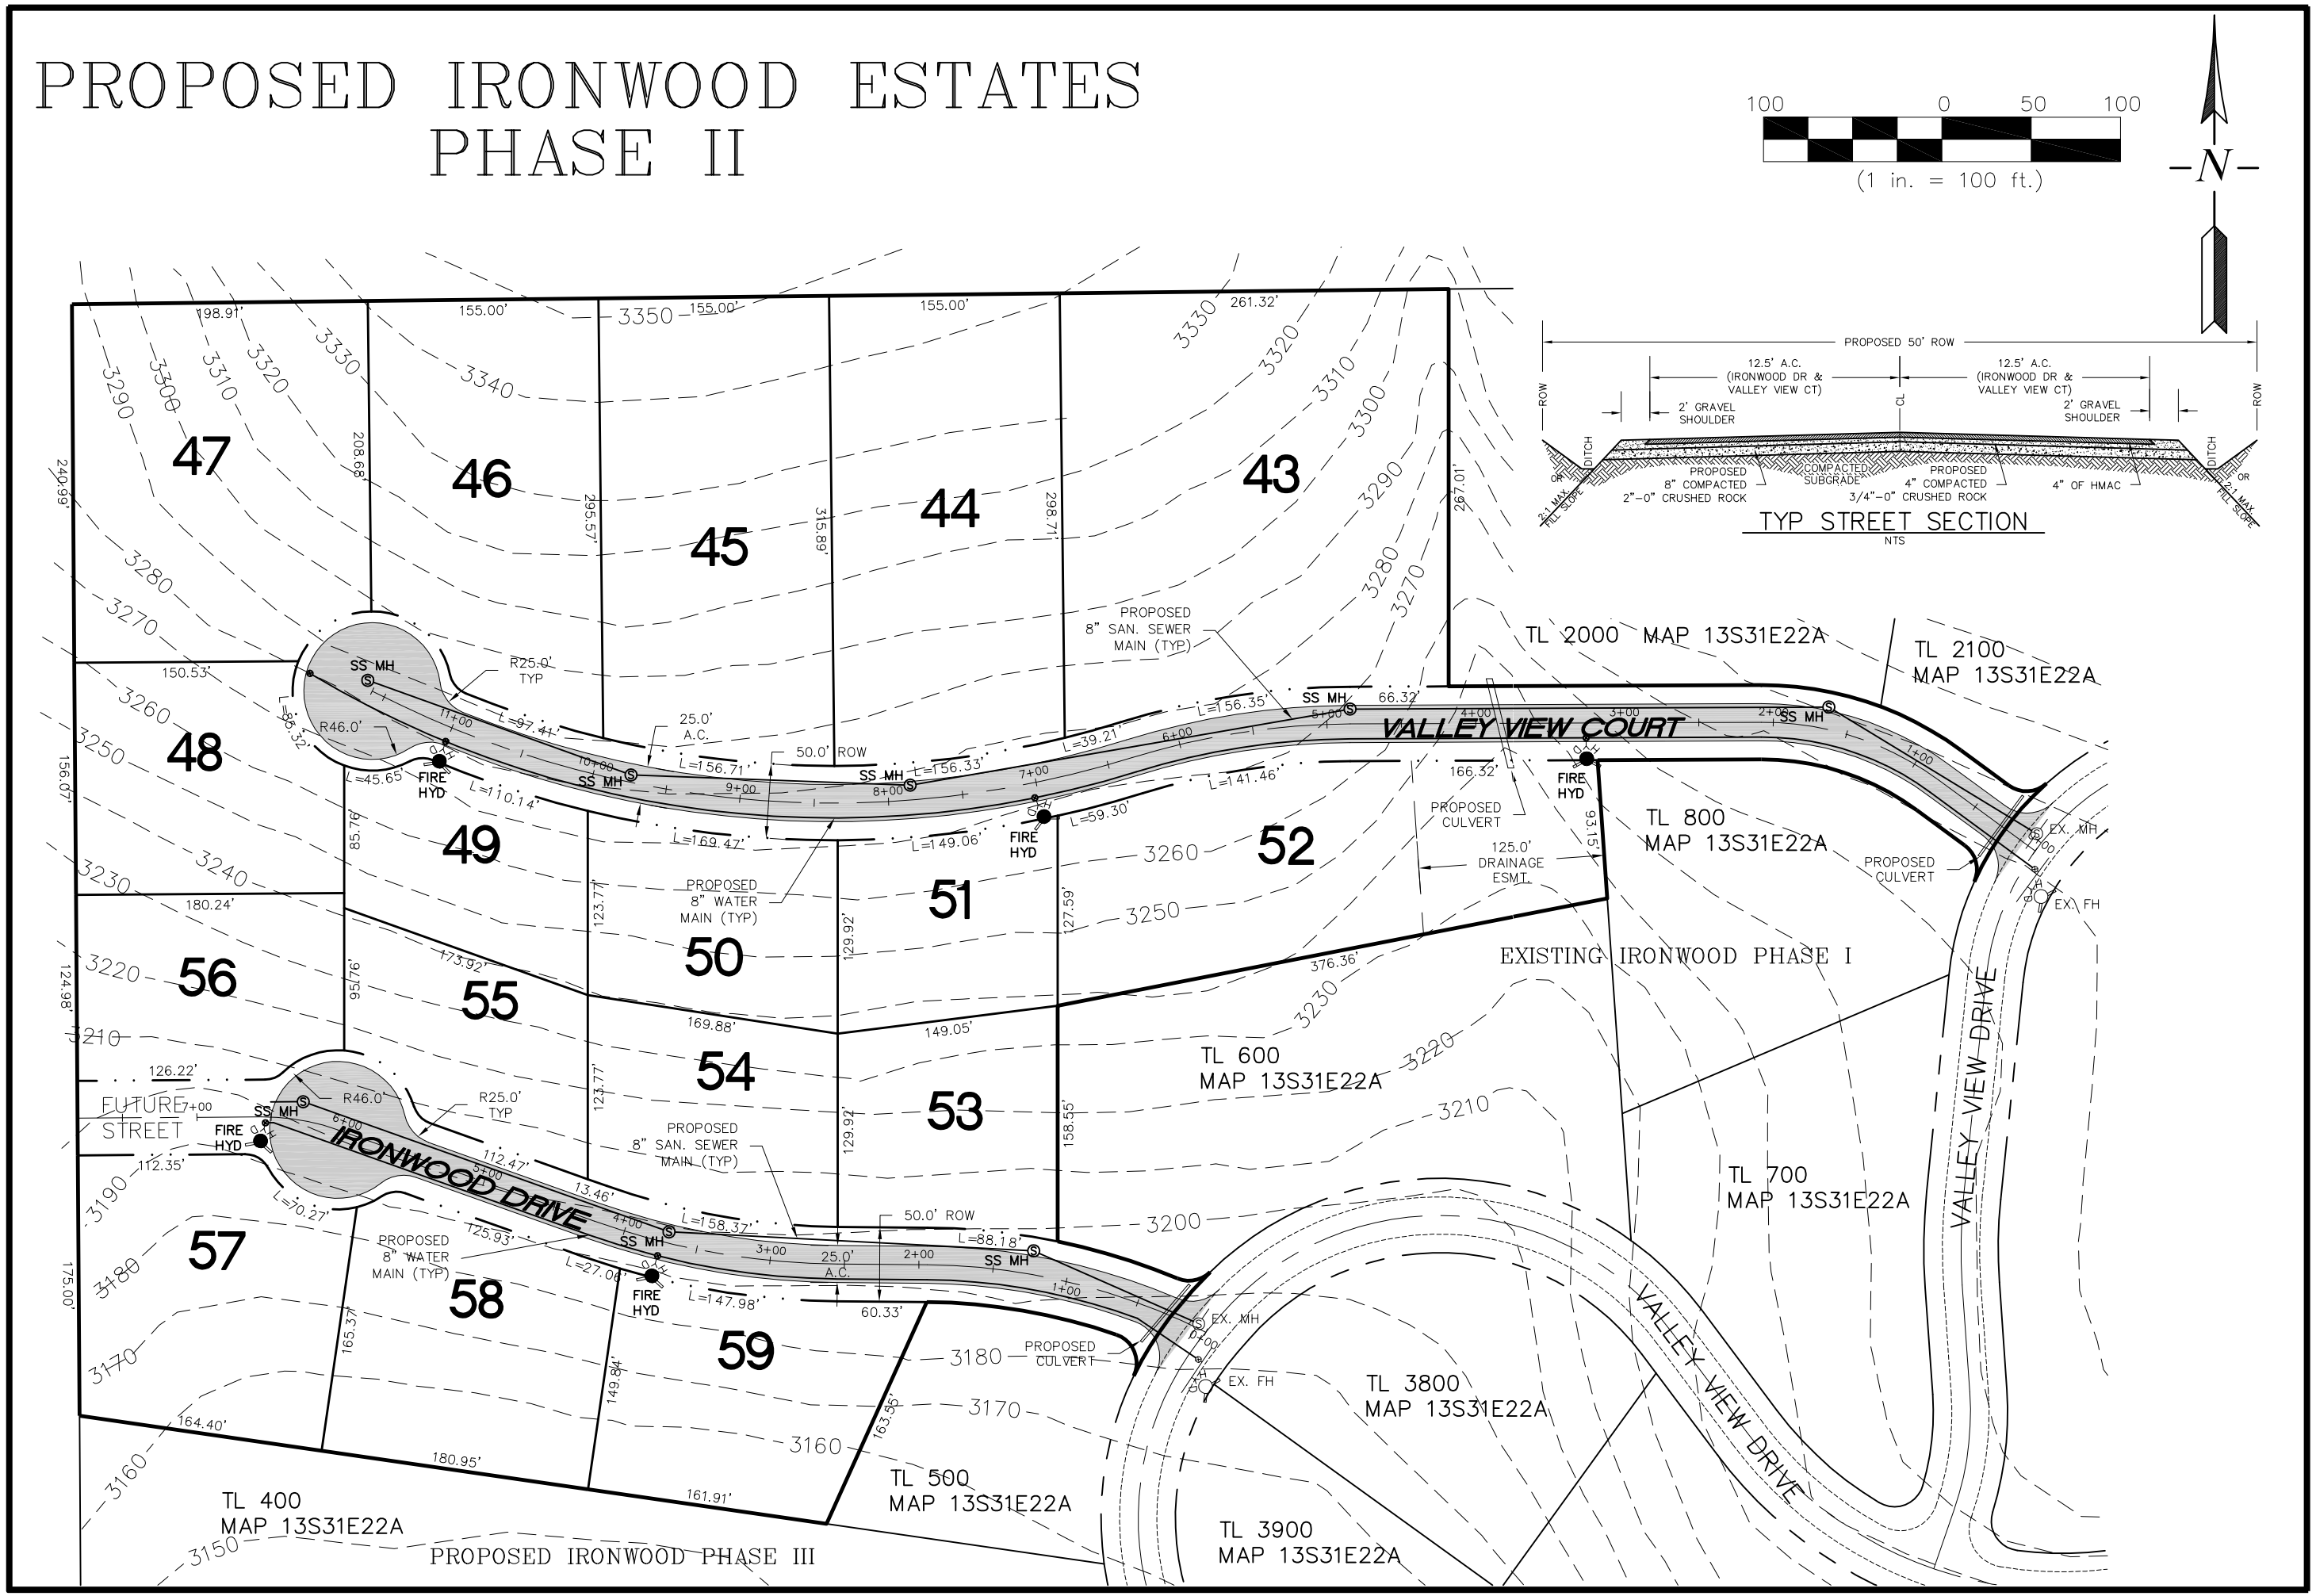

REVISIONS	BY

INNOVATION GATEWAY
ECONOMIC REVITALIZATION PROJECT
CITY OF JOHN DAY, OREGON

IRONWOOD ESTATES
STREET IMPROVEMENTS

SISUL ENGINEERING
158 E. MAIN ST.
JOHN DAY, OREGON 97845
(541) 575-3777

DRAWING: IRONWOOD PH2.dwg

DATE	MAY 2020
SCALE	1"=100'
DRAWN	JH
JOB	20–
SHEET	4a
OF	17 SHEETS