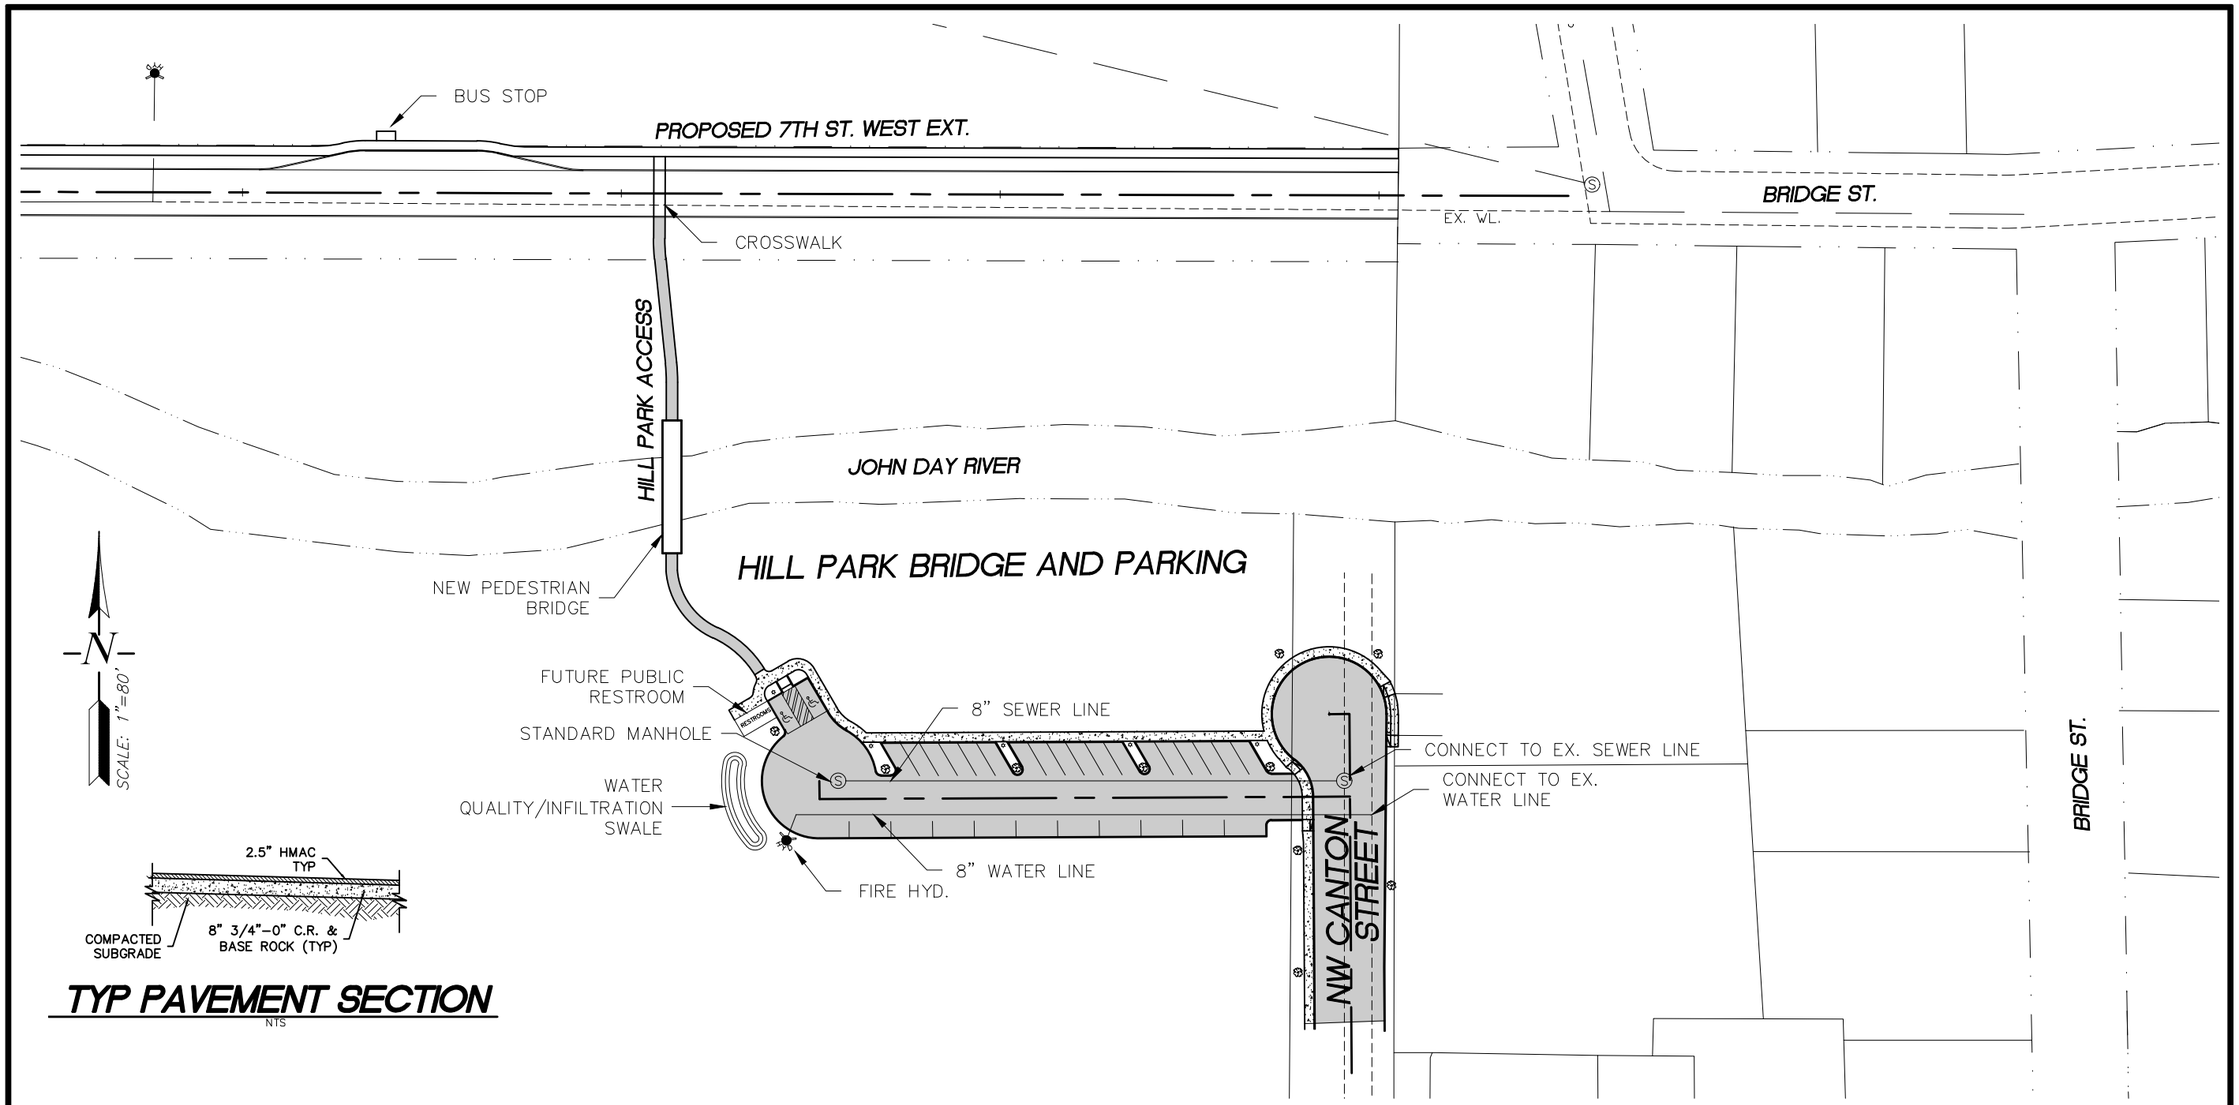

TYP PAVEMENT SECTION

NTS

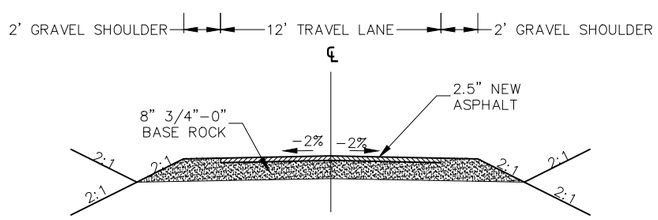

TYP. HILL PARK ACCESS

NTS

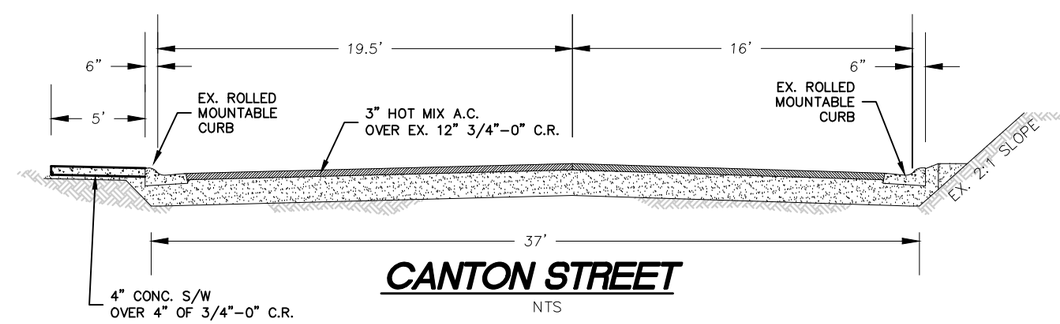

CANTON STREET

NTS

REVISIONS	BY

INTEGRATED PARK SYSTEM TRANSPORTATION INFRASTRUCTURE

INNOVATION GATEWAY ECONOMIC REVITALIZATION PROJECT

CITY OF JOHN DAY, OREGON

ISUL ENGINEERING
158 E. MAIN STREET
JOHN DAY, OREGON 97845
(541) 575-3777
DRAWING: GCRD SS PLAN.DWG

DATE	MAY 2020
SCALE	NOTED
DRAWN	GB
JOB	08-001
SHEET	8
OF	17 SHEETS