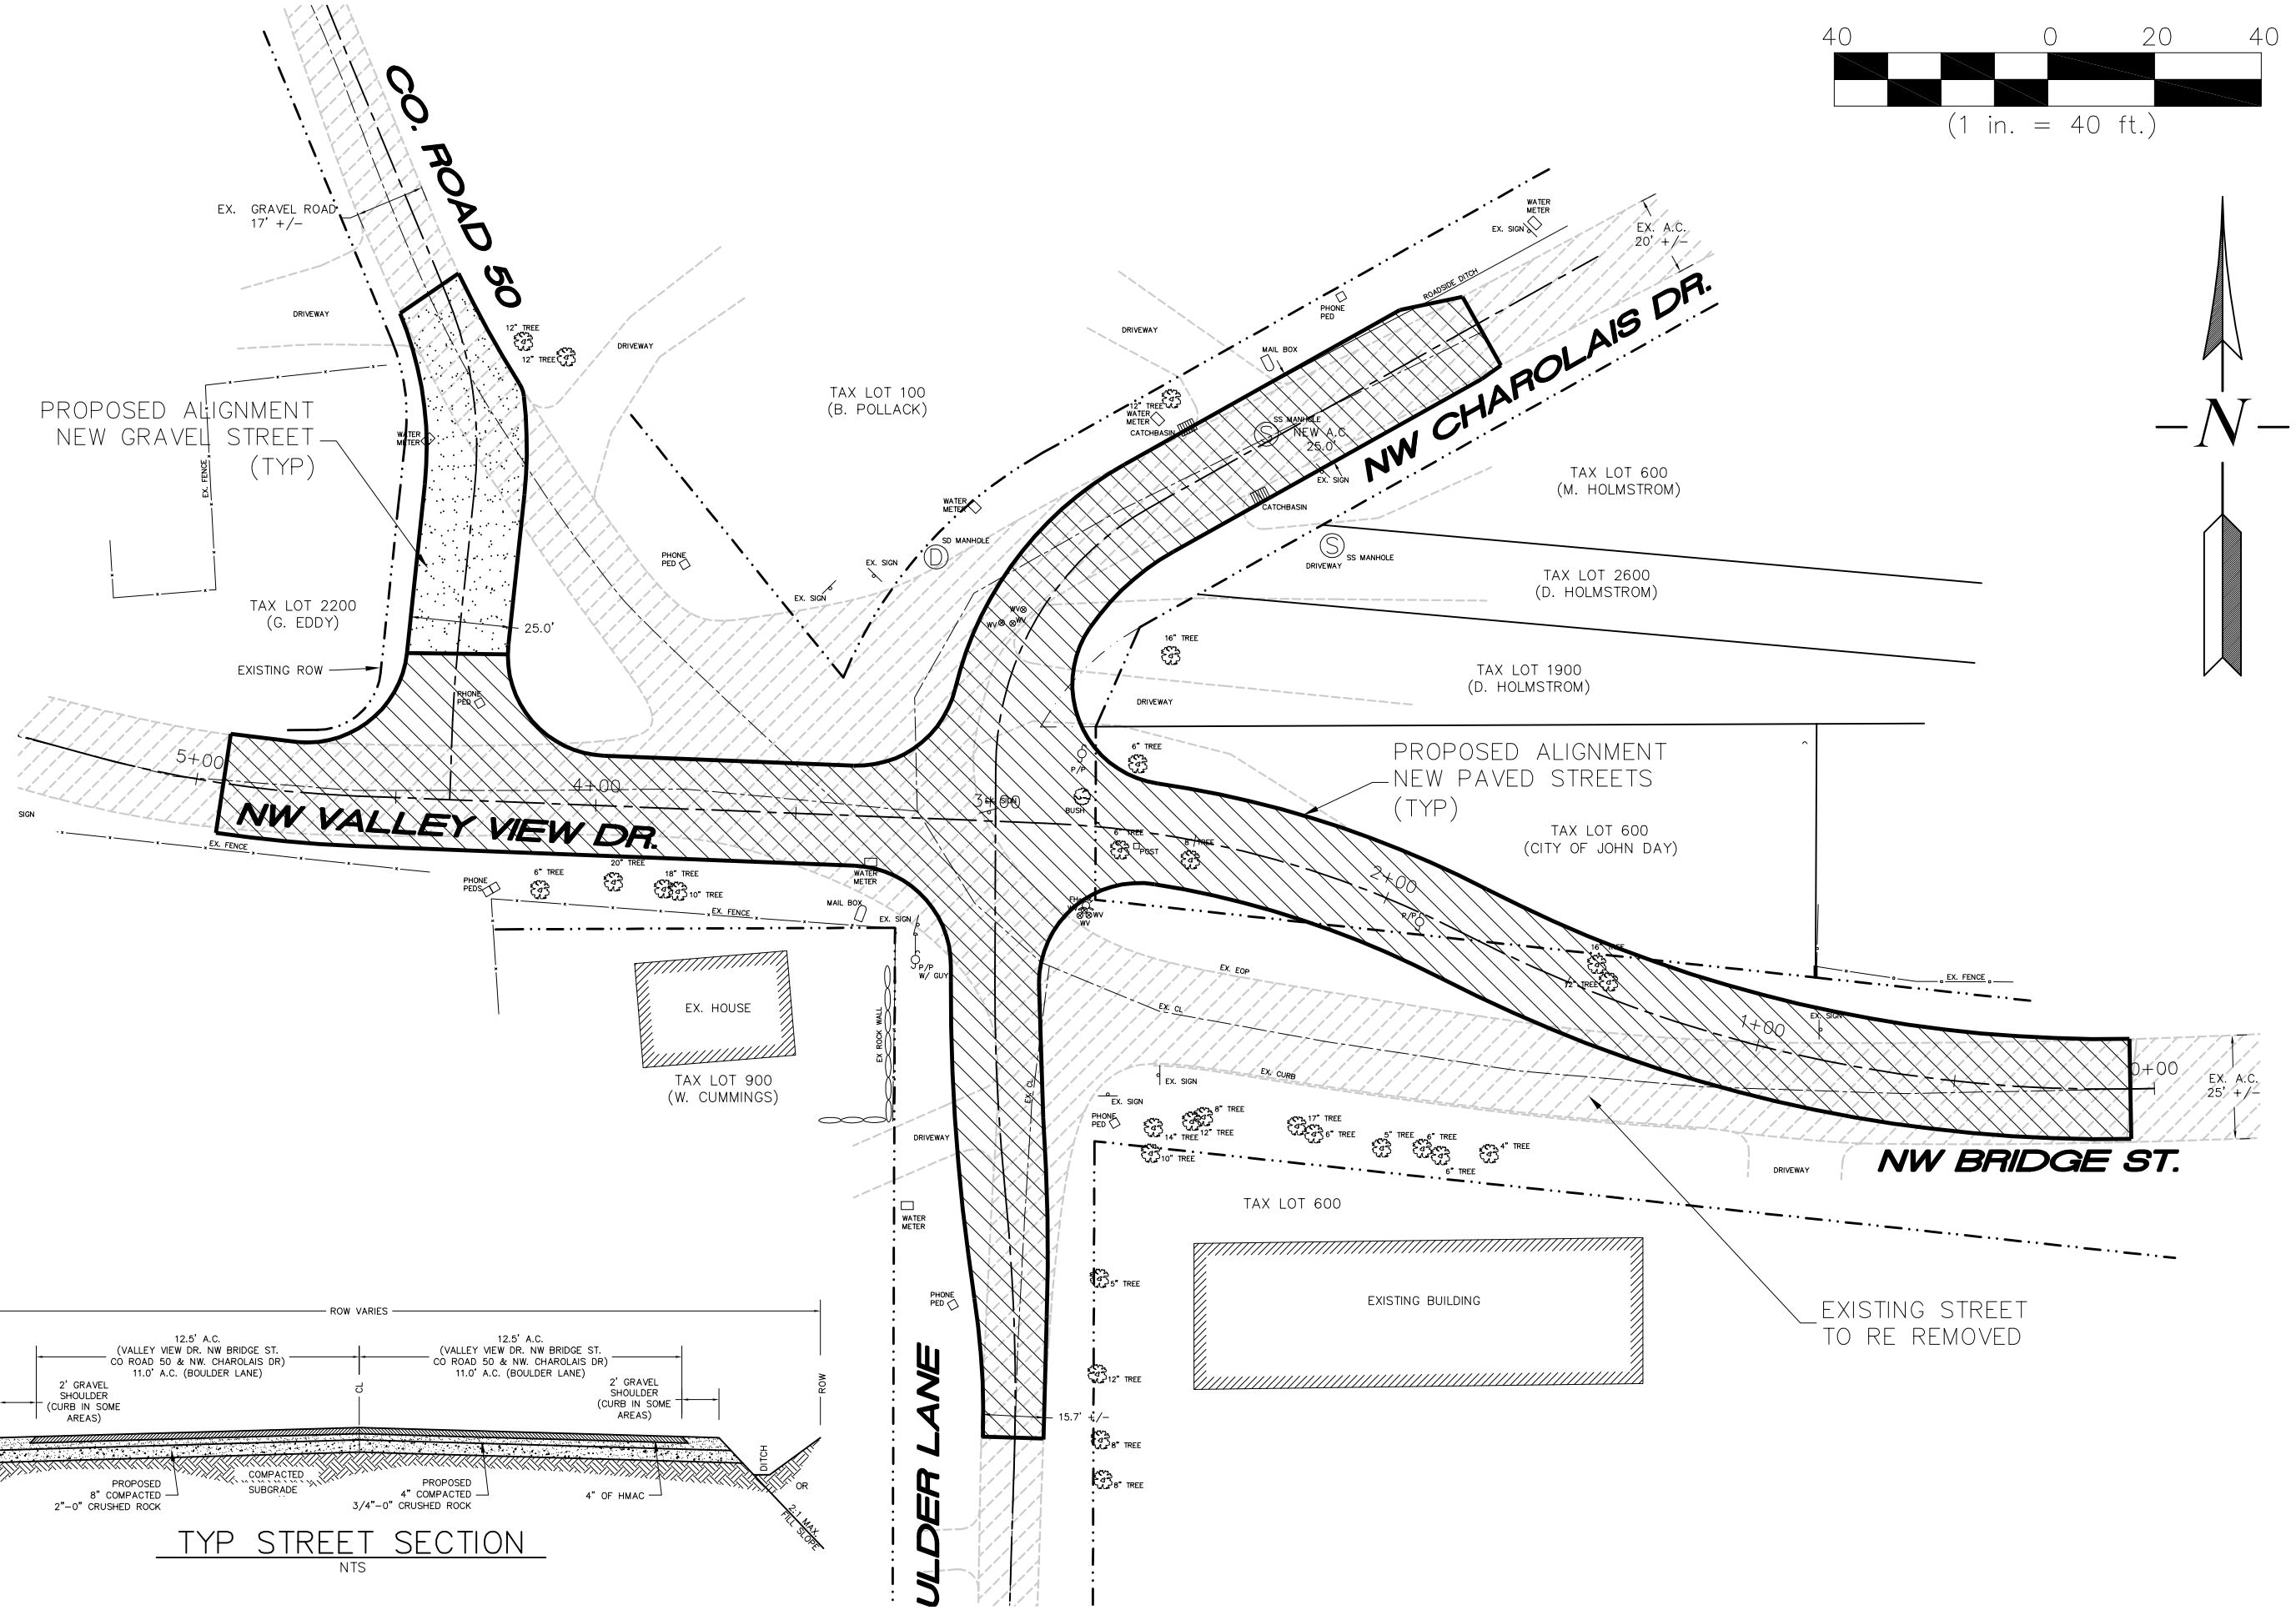

TYP STREET SECTION
NTS

REVISIONS	BY
..	..

INNOVATION GATEWAY
ECONOMIC REVITALIZATION PROJECT
CITY OF JOHN DAY, OREGON

CHAROLAIS HEIGHTS
INTERSECTION
IMPROVEMENTS

ISUL ENGINEERING
158 E. MAIN ST.
JOHN DAY, OREGON 97845
(541) 575-8777
DRAWING: IRONWOOD PH2.dwg

DATE	MAY 2020
SCALE	1"=100'
DRAWN	JH
JOB	20-
SHEET	7
OF	17 SHEETS