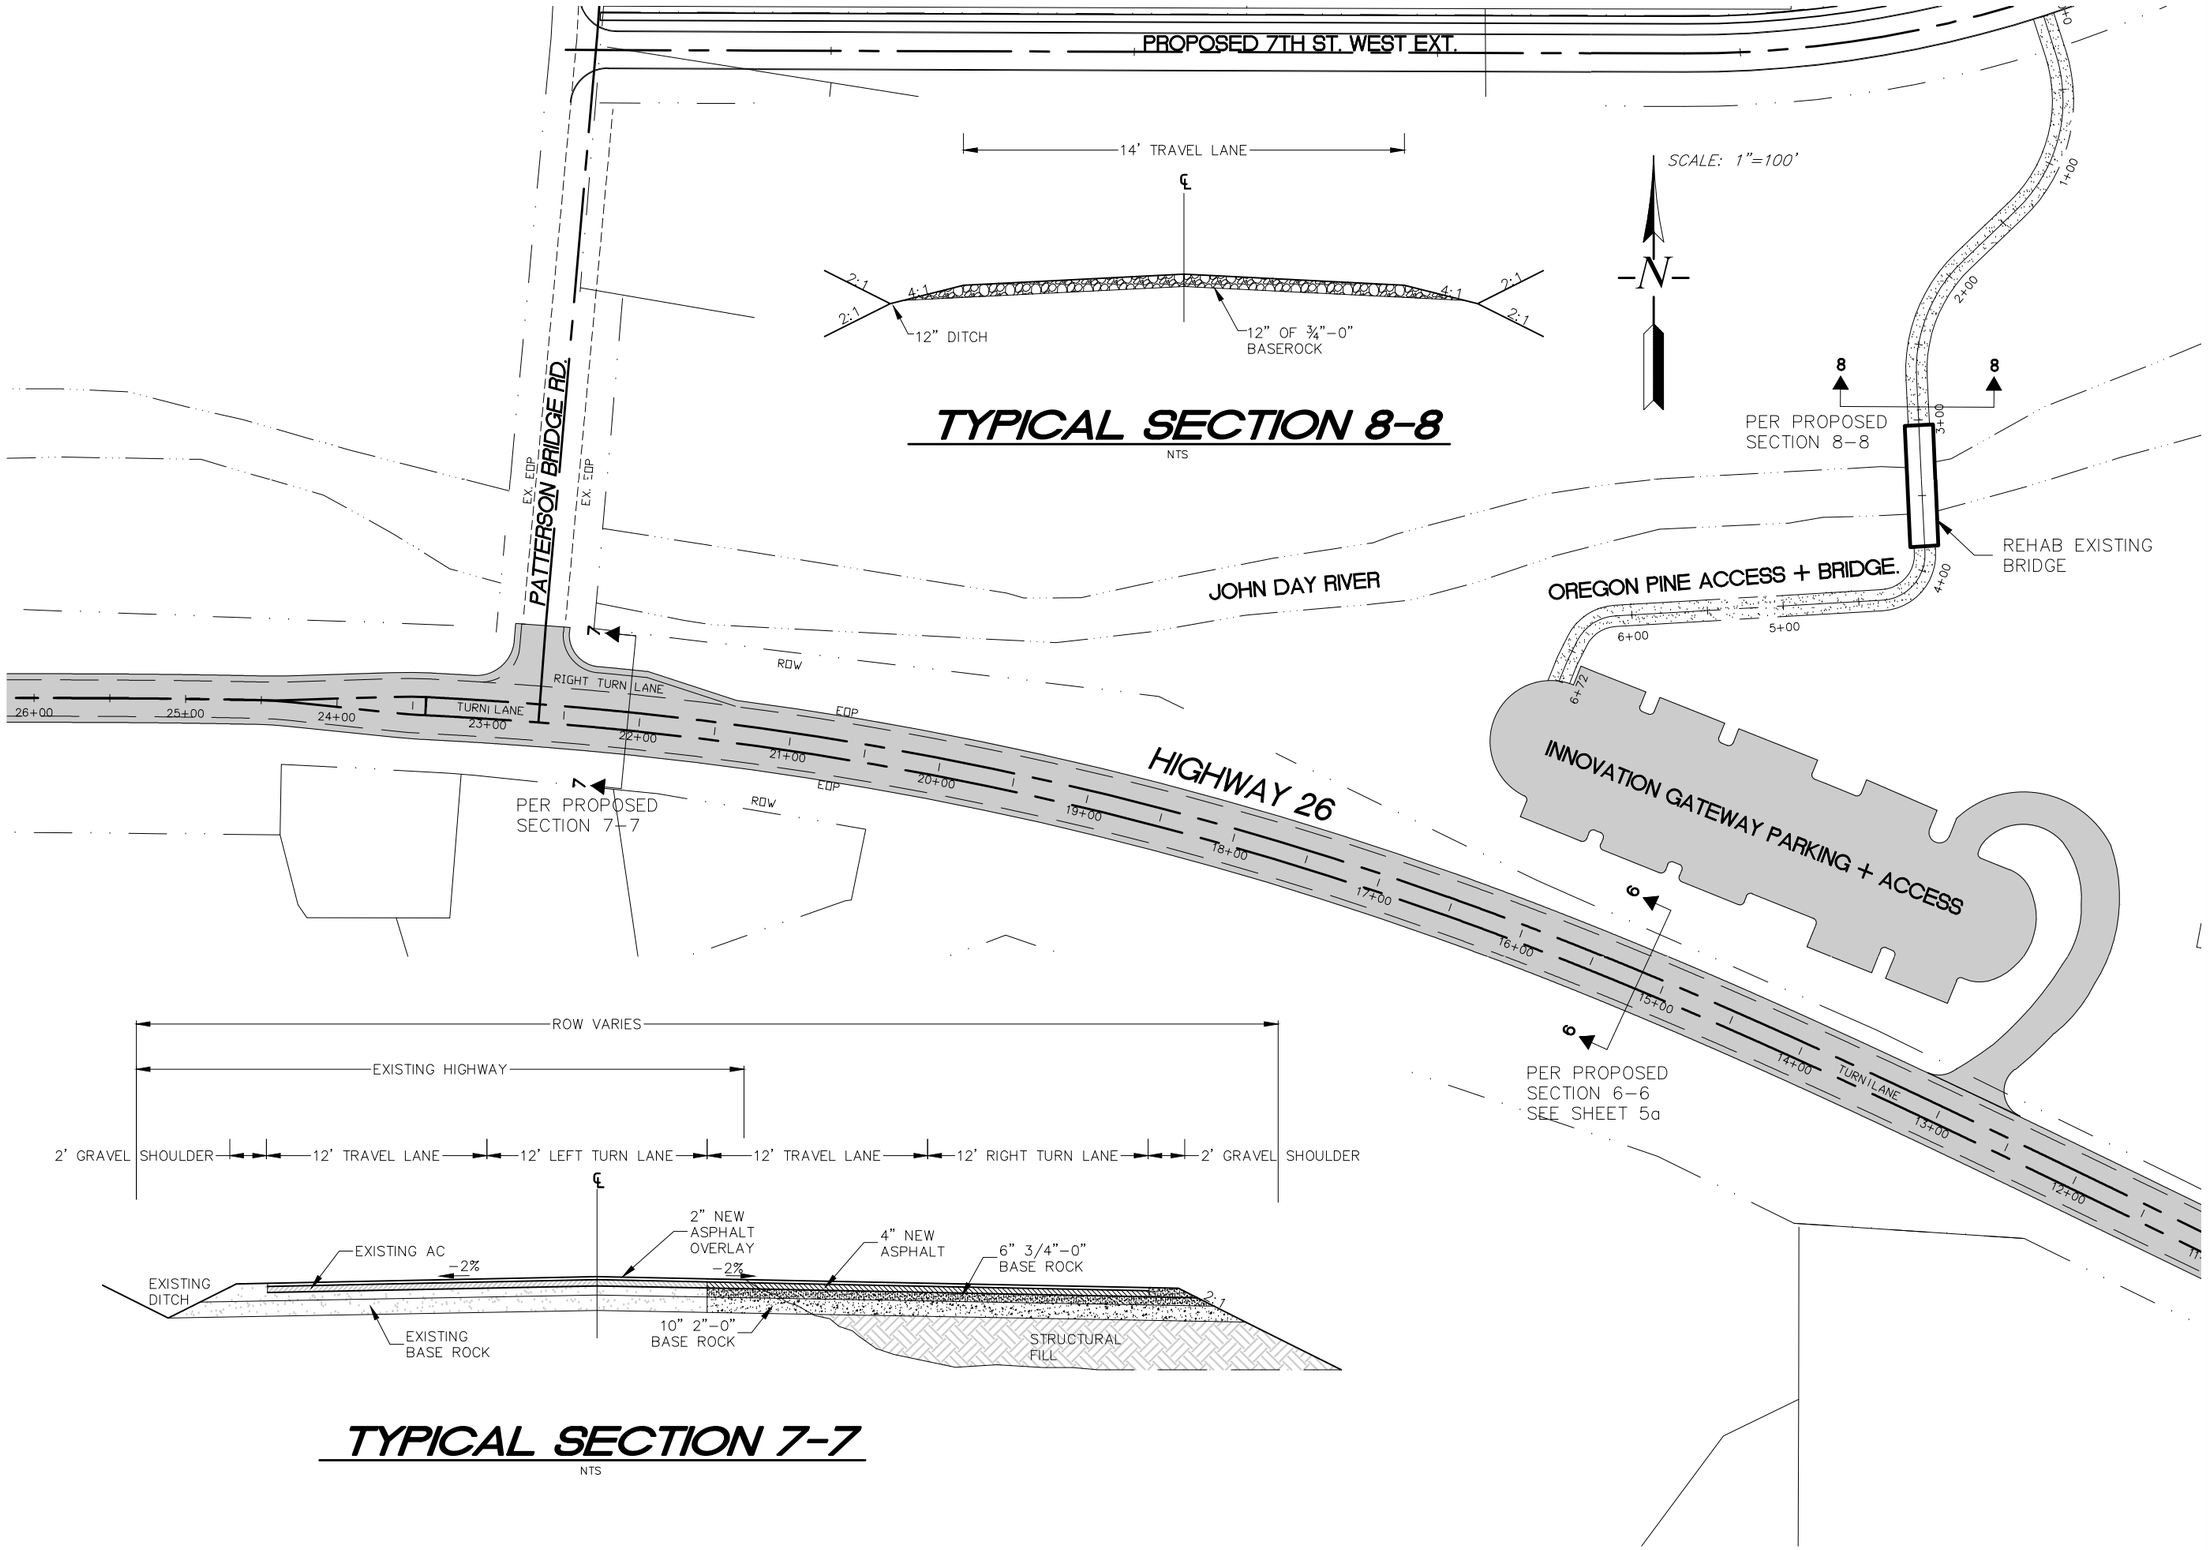

REVISIONS	BY

HWY 26 TRAFFIC SAFETY IMPROVEMENTS & INNOVATION GATEWAY ACCESS

INNOVATION GATEWAY ECONOMIC REVITALIZATION PROJECT

CITY OF JOHN DAY, OREGON

ISUL ENGINEERING
158 E. MAIN STREET
JOHN DAY, OREGON 97845
(541) 575-3777
DRAWING: GCRD SS PLAN.DWG

DATE	MAY 2020
SCALE	NOTED
DRAWN	GB
JOB	08-001
SHEET	5b
OF 17	SHEETS