TYPICAL SECTION 1-1

NTS

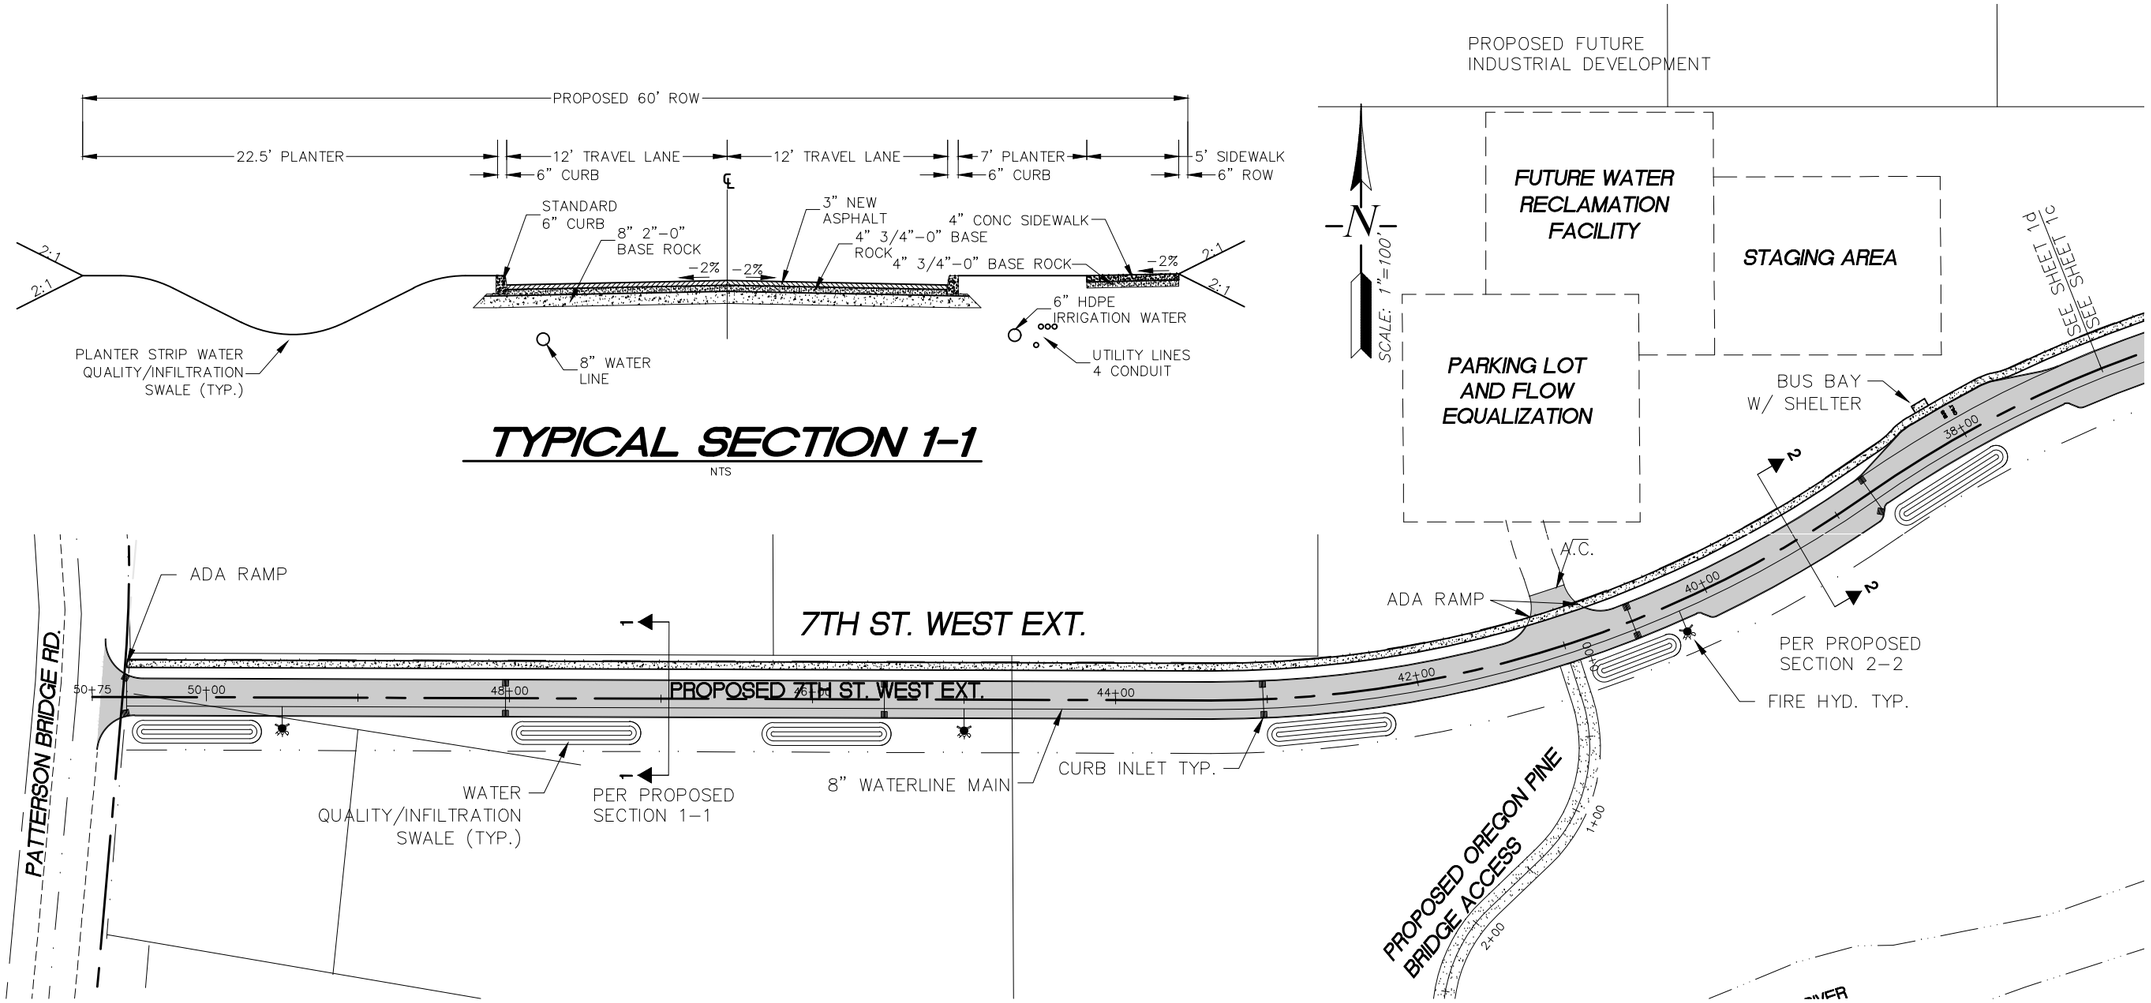

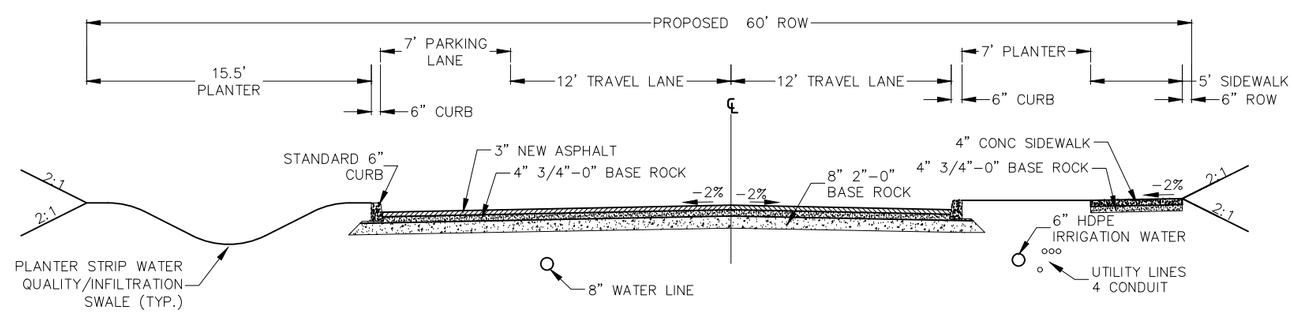

TYPICAL SECTION 2-2

NTS

REVISIONS	BY

INNOVATION GATEWAY
ECONOMIC REVITALIZATION PROJECT
CITY OF JOHN DAY, OREGON

7TH STREET WEST EXTENSION
STA 38+00 TO 50+75

ISUL ENGINEERING
158 E. MAIN STREET
JOHN DAY, OREGON 97845
(541) 575-3777
DRAWING: GCRD SS PLAN.DWG

DATE	MAY 2020
SCALE	NOTED
DRAWN	GB
JOB	08-001
SHEET	1d
OF	17 SHEETS