WEST SIDE PARKING LOT

SCALE: 1"=20'

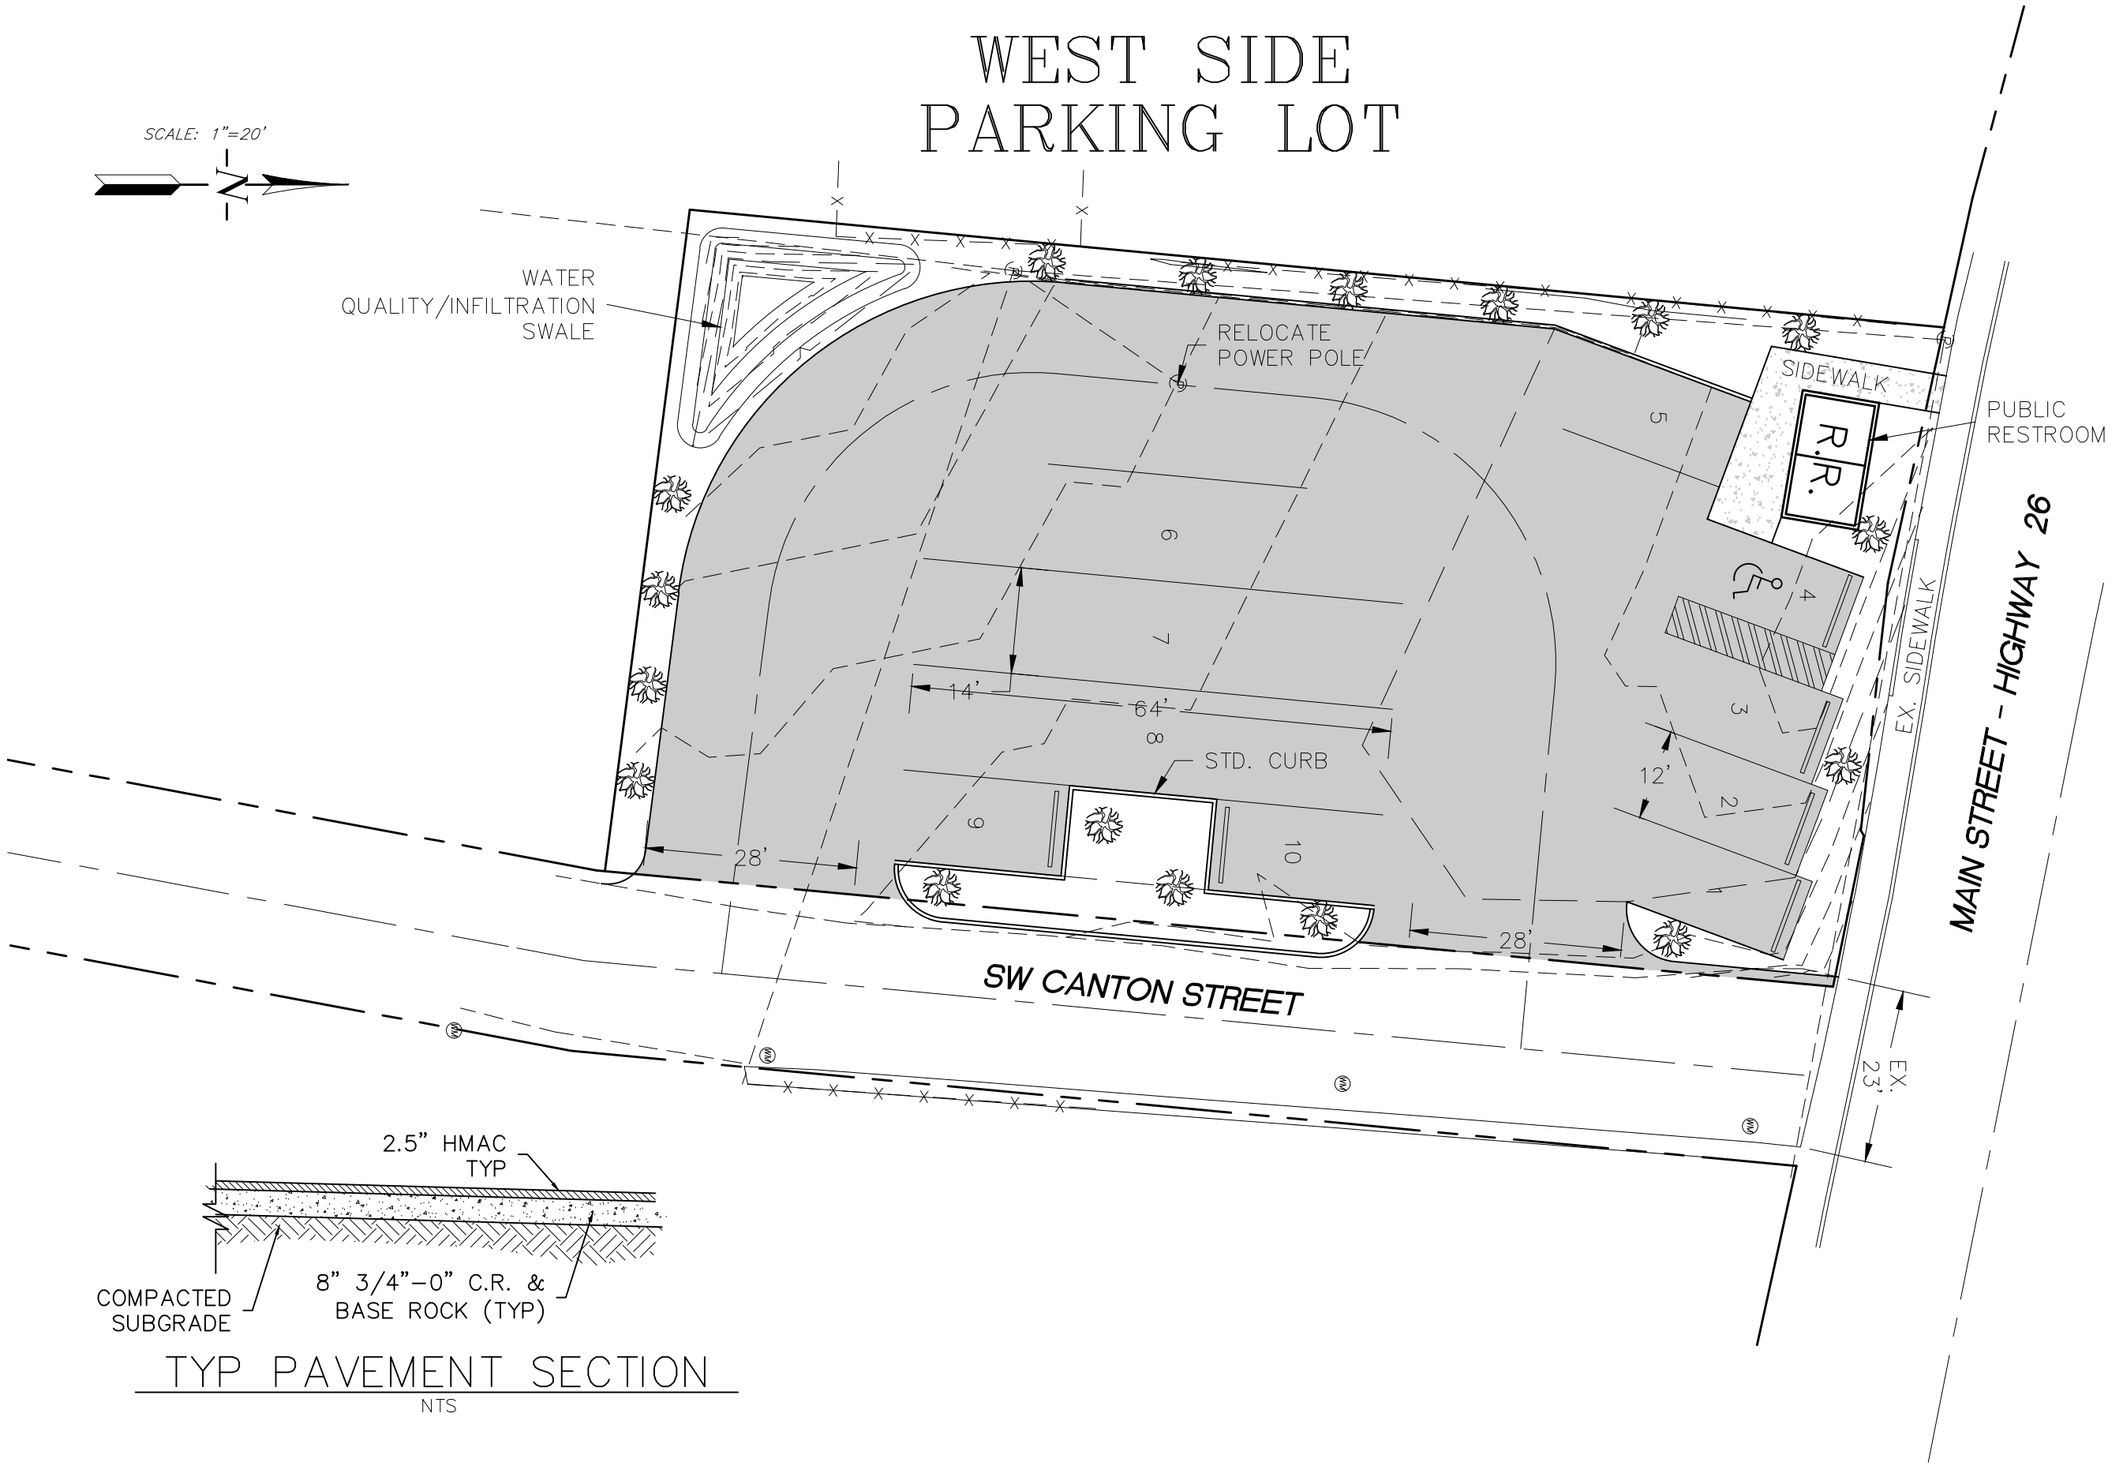

TYP PAVEMENT SECTION

NTS

REVISIONS	BY

INNOVATION GATEWAY
ECONOMIC REVITALIZATION PROJECT
CITY OF JOHN DAY, OREGON

DOWNTOWN PARKING IMPROVEMENTS
WEST PARKING LOT

ISUL ENGINEERING
158 E. MAIN STREET
JOHN DAY, OREGON 97845
(541) 575-3777

DATE MAY 2020
SCALE NOTED
DRAWN JH
JOB 20-
SHEET 10a
OF 02 SHEETS