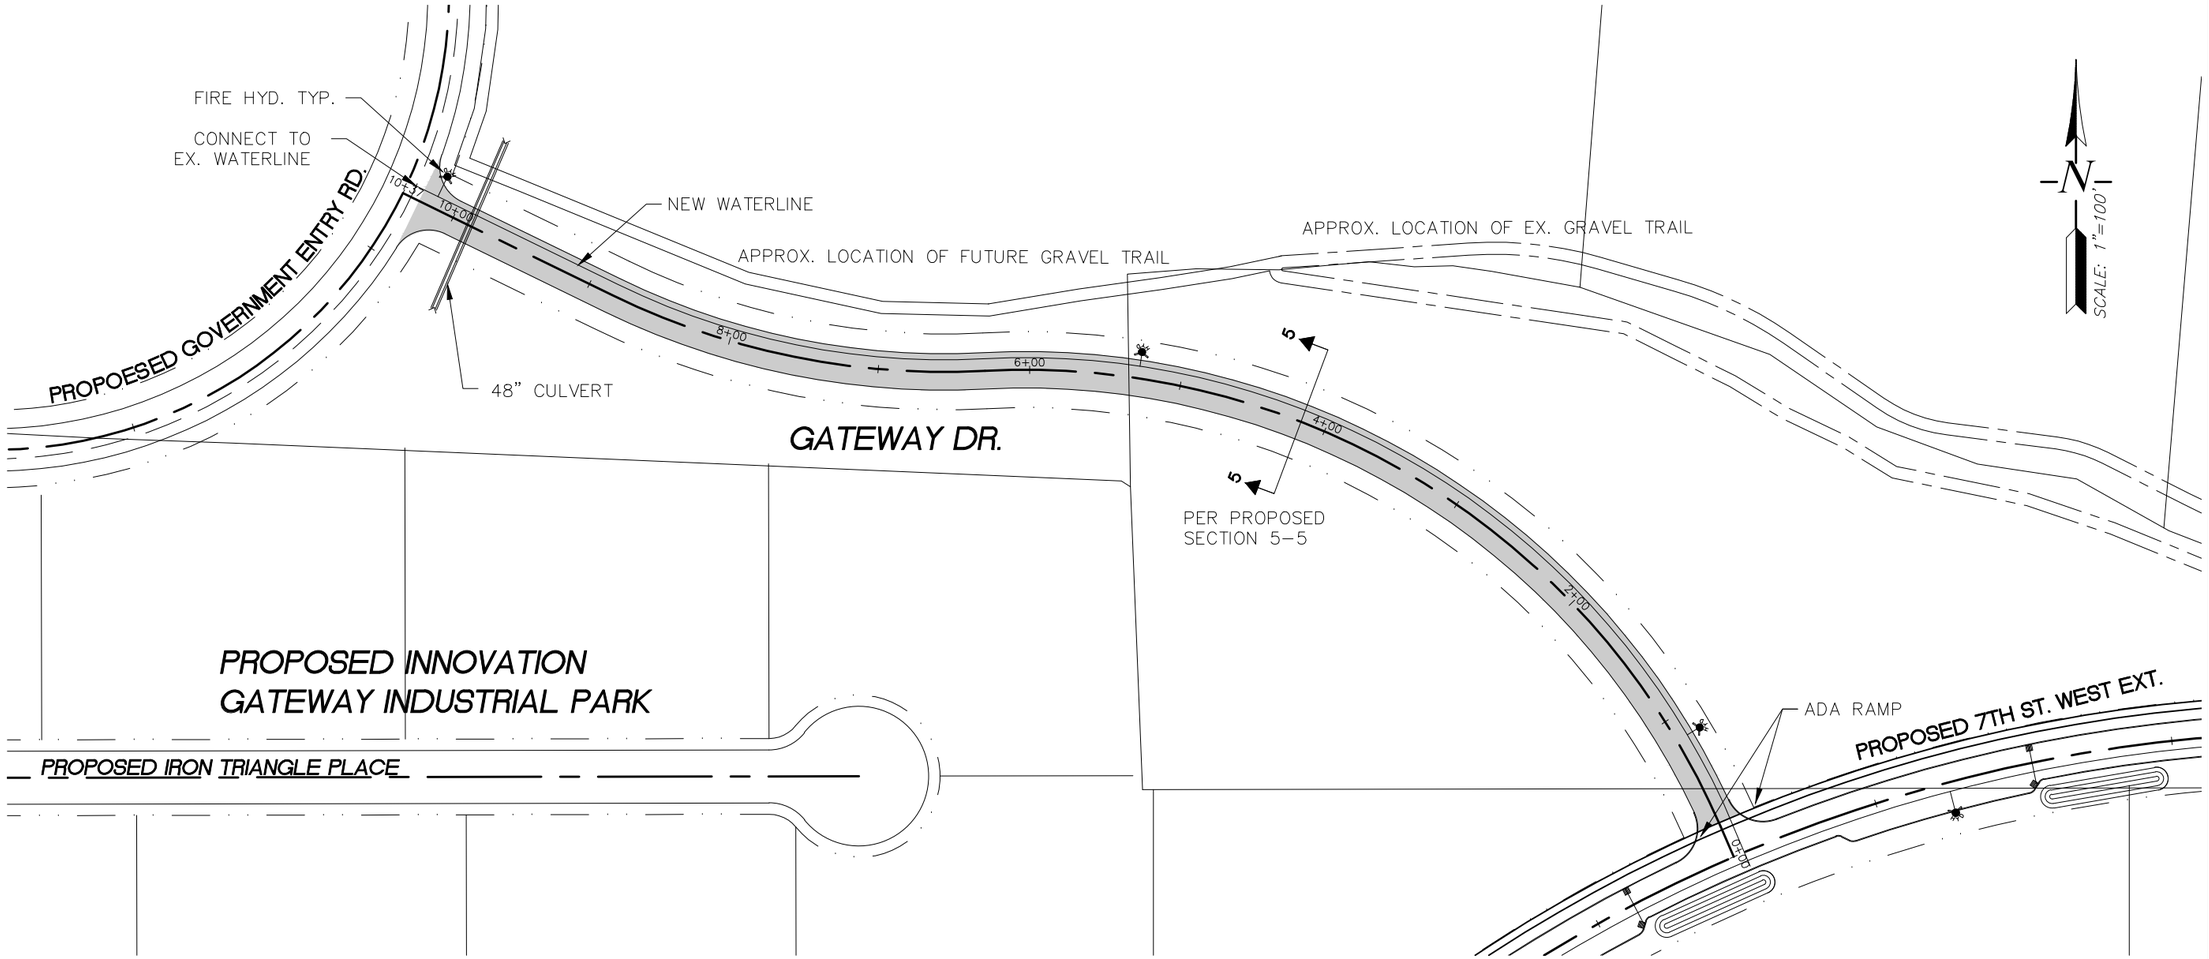

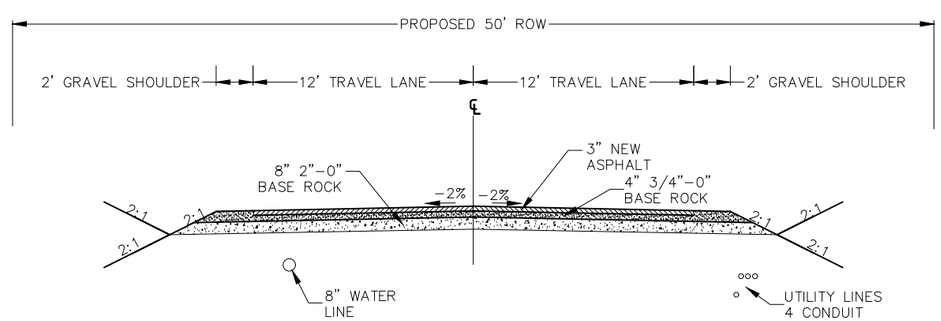

TYPICAL SECTION 5-5

NTS

REVISIONS	BY
...	...

INNOVATION GATEWAY
ECONOMIC REVITALIZATION PROJECT
CITY OF JOHN DAY, OREGON

GATEWAY DRIVE

ISUL ENGINEERING
156 E. MAIN STREET
JOHN DAY, OREGON 97845
(541) 575-3777
DRAWING: GCRD SS PLAN.DWG

DATE	MAY 2020
SCALE	NOTED
DRAWN	GB
JOB	08-001
SHEET	03
OF 17	SHEETS