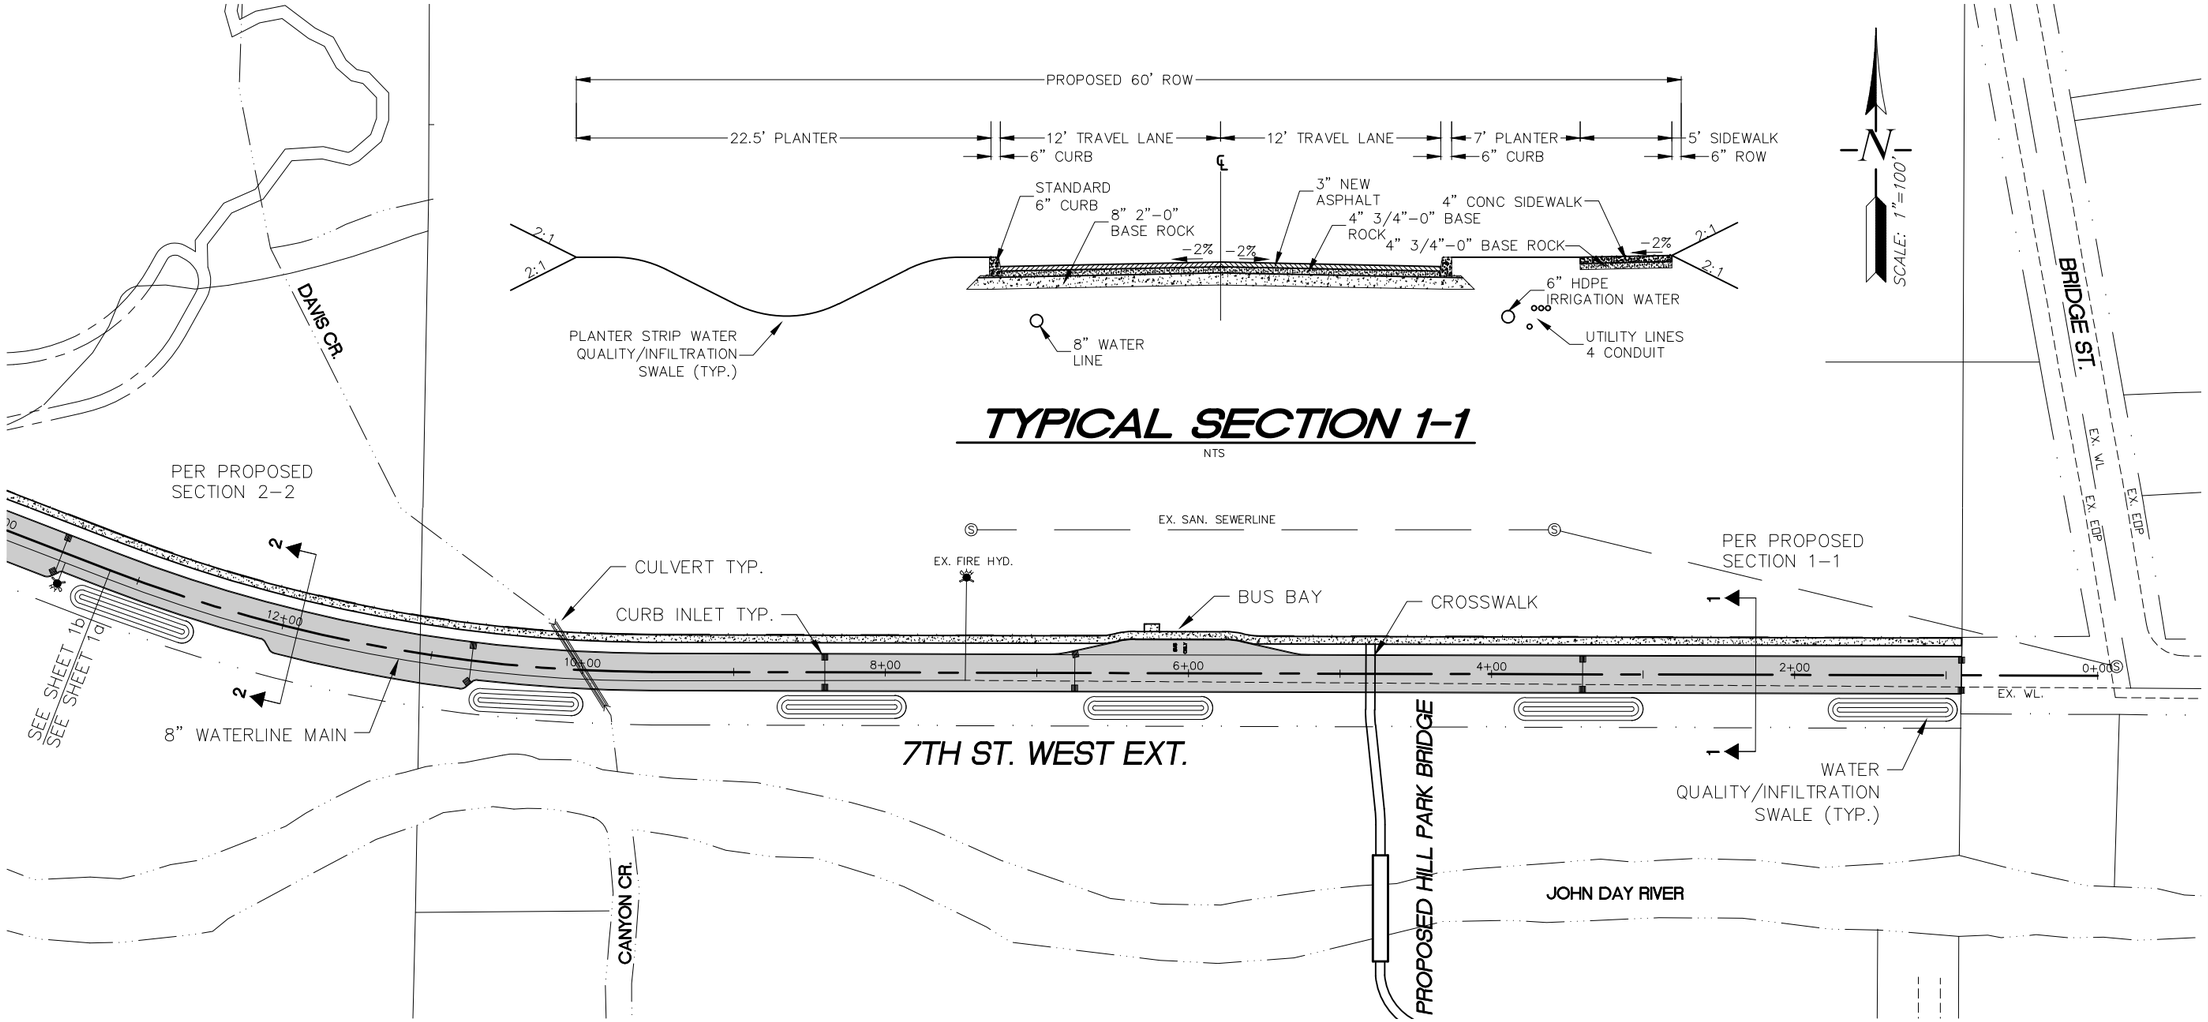

TYPICAL SECTION 1-1

NTS

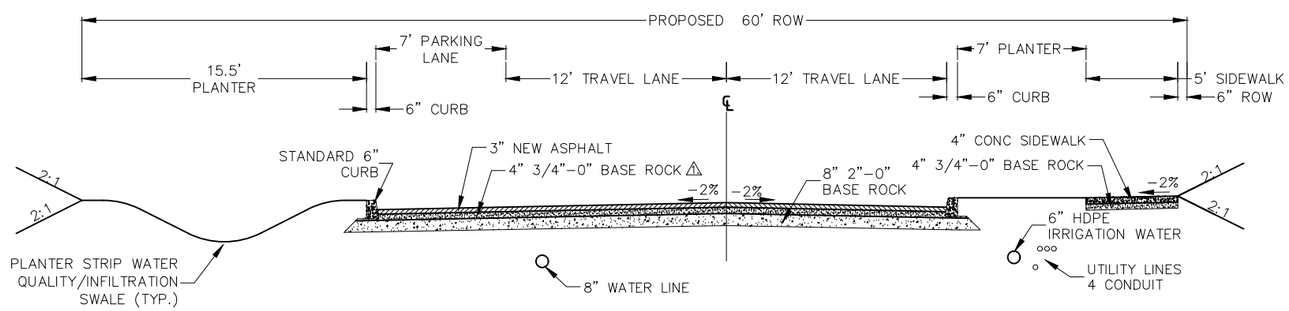

NOTE:
⚠ STA 0+00 – 8+00 GRIND EXISTING BASE ROCK AND OLD A.C. SURFACE FOR BASE MATERIAL.

TYPICAL SECTION 2-2

NTS

REVISIONS	BY

INNOVATION GATEWAY
ECONOMIC REVITALIZATION PROJECT
CITY OF JOHN DAY, OREGON

7TH STREET WEST EXTENSION
STA 0+00 TO 12+00

ISUL ENGINEERING
156 E. MAIN STREET
JOHN DAY, OREGON 97845
(541) 575-3777
DRAWING: GCRD SS PLAN.DWG

DATE	MAY 2020
SCALE	NOTED
DRAWN	GB
JOB	08-001
SHEET	1a
OF	17 SHEETS