# Pit Stop Site Plan

220406 Probable Cost Plan

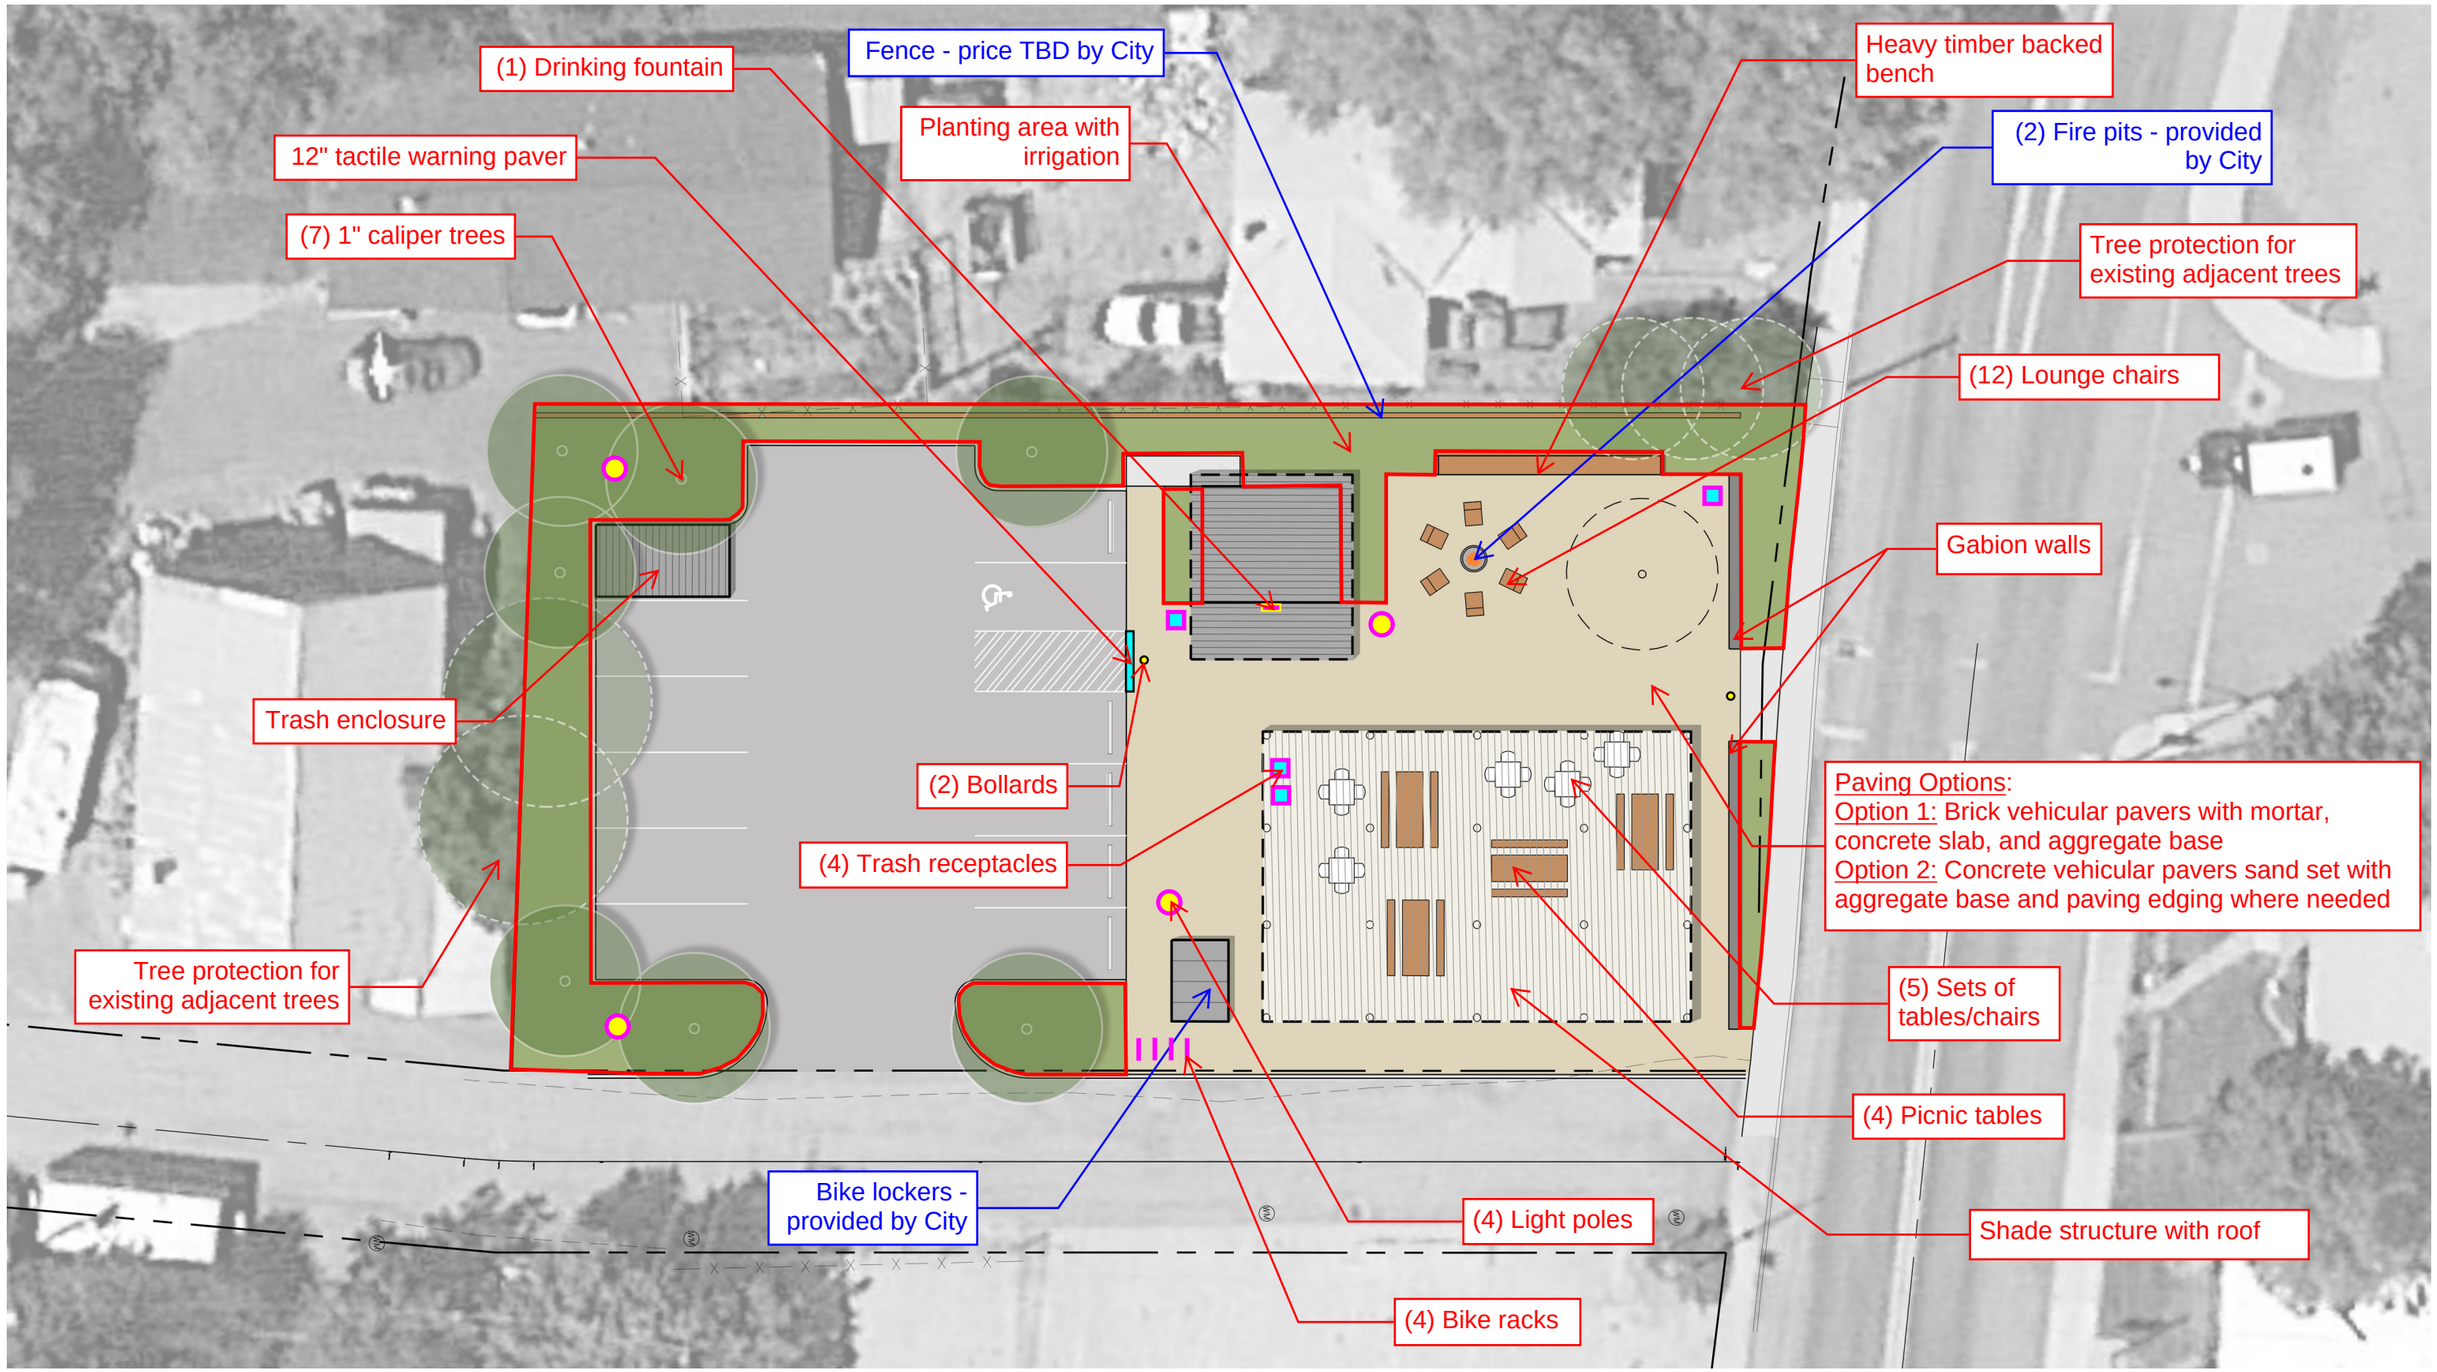


0 10' 20' 40'