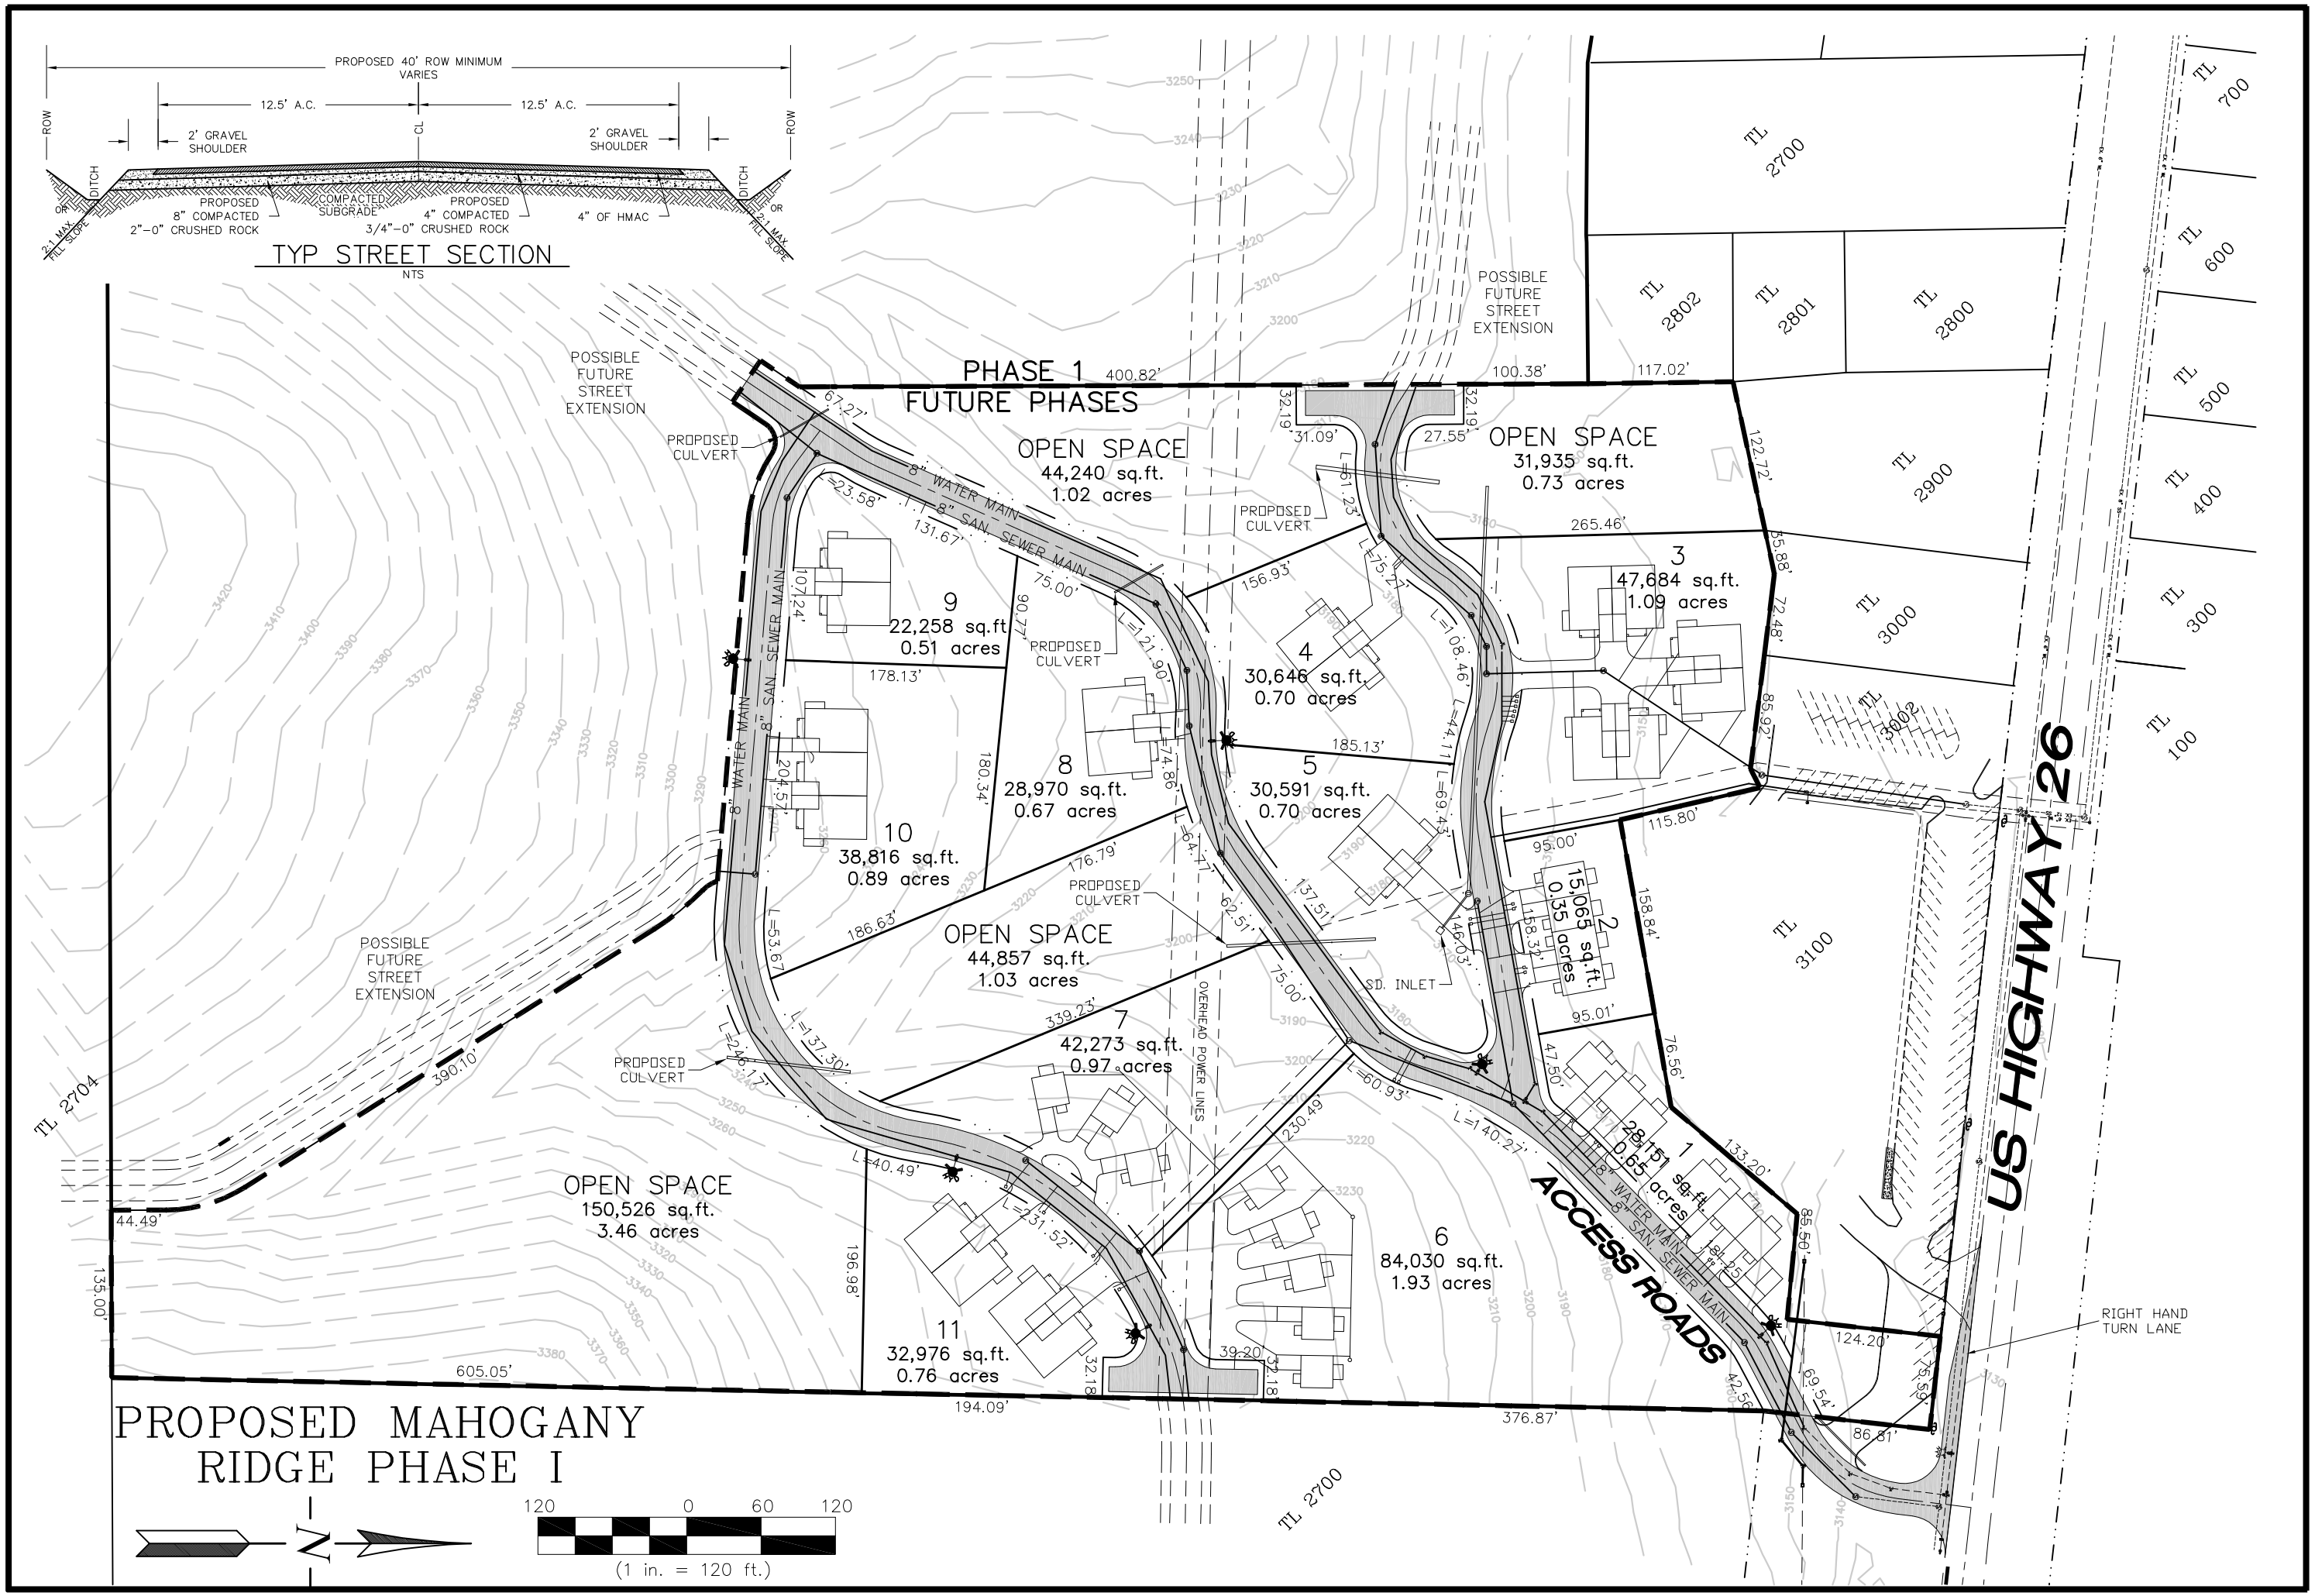

REVISIONS	BY

INNOVATION GATEWAY
ECONOMIC REVITALIZATION PROJECT
CITY OF JOHN DAY, OREGON

MAHOGANY RIDGE
STREET IMPROVEMETNS

SISUL ENGINEERING
158 E. MAIN ST.
JOHN DAY, OREGON 97845
(541) 575-3777

DRAWING: IRONWOOD PH2.dwg

DATE MAY 2020
SCALE 1"=100'
DRAWN JH
JOB 20-
SHEET 11 OF 17 SHEETS