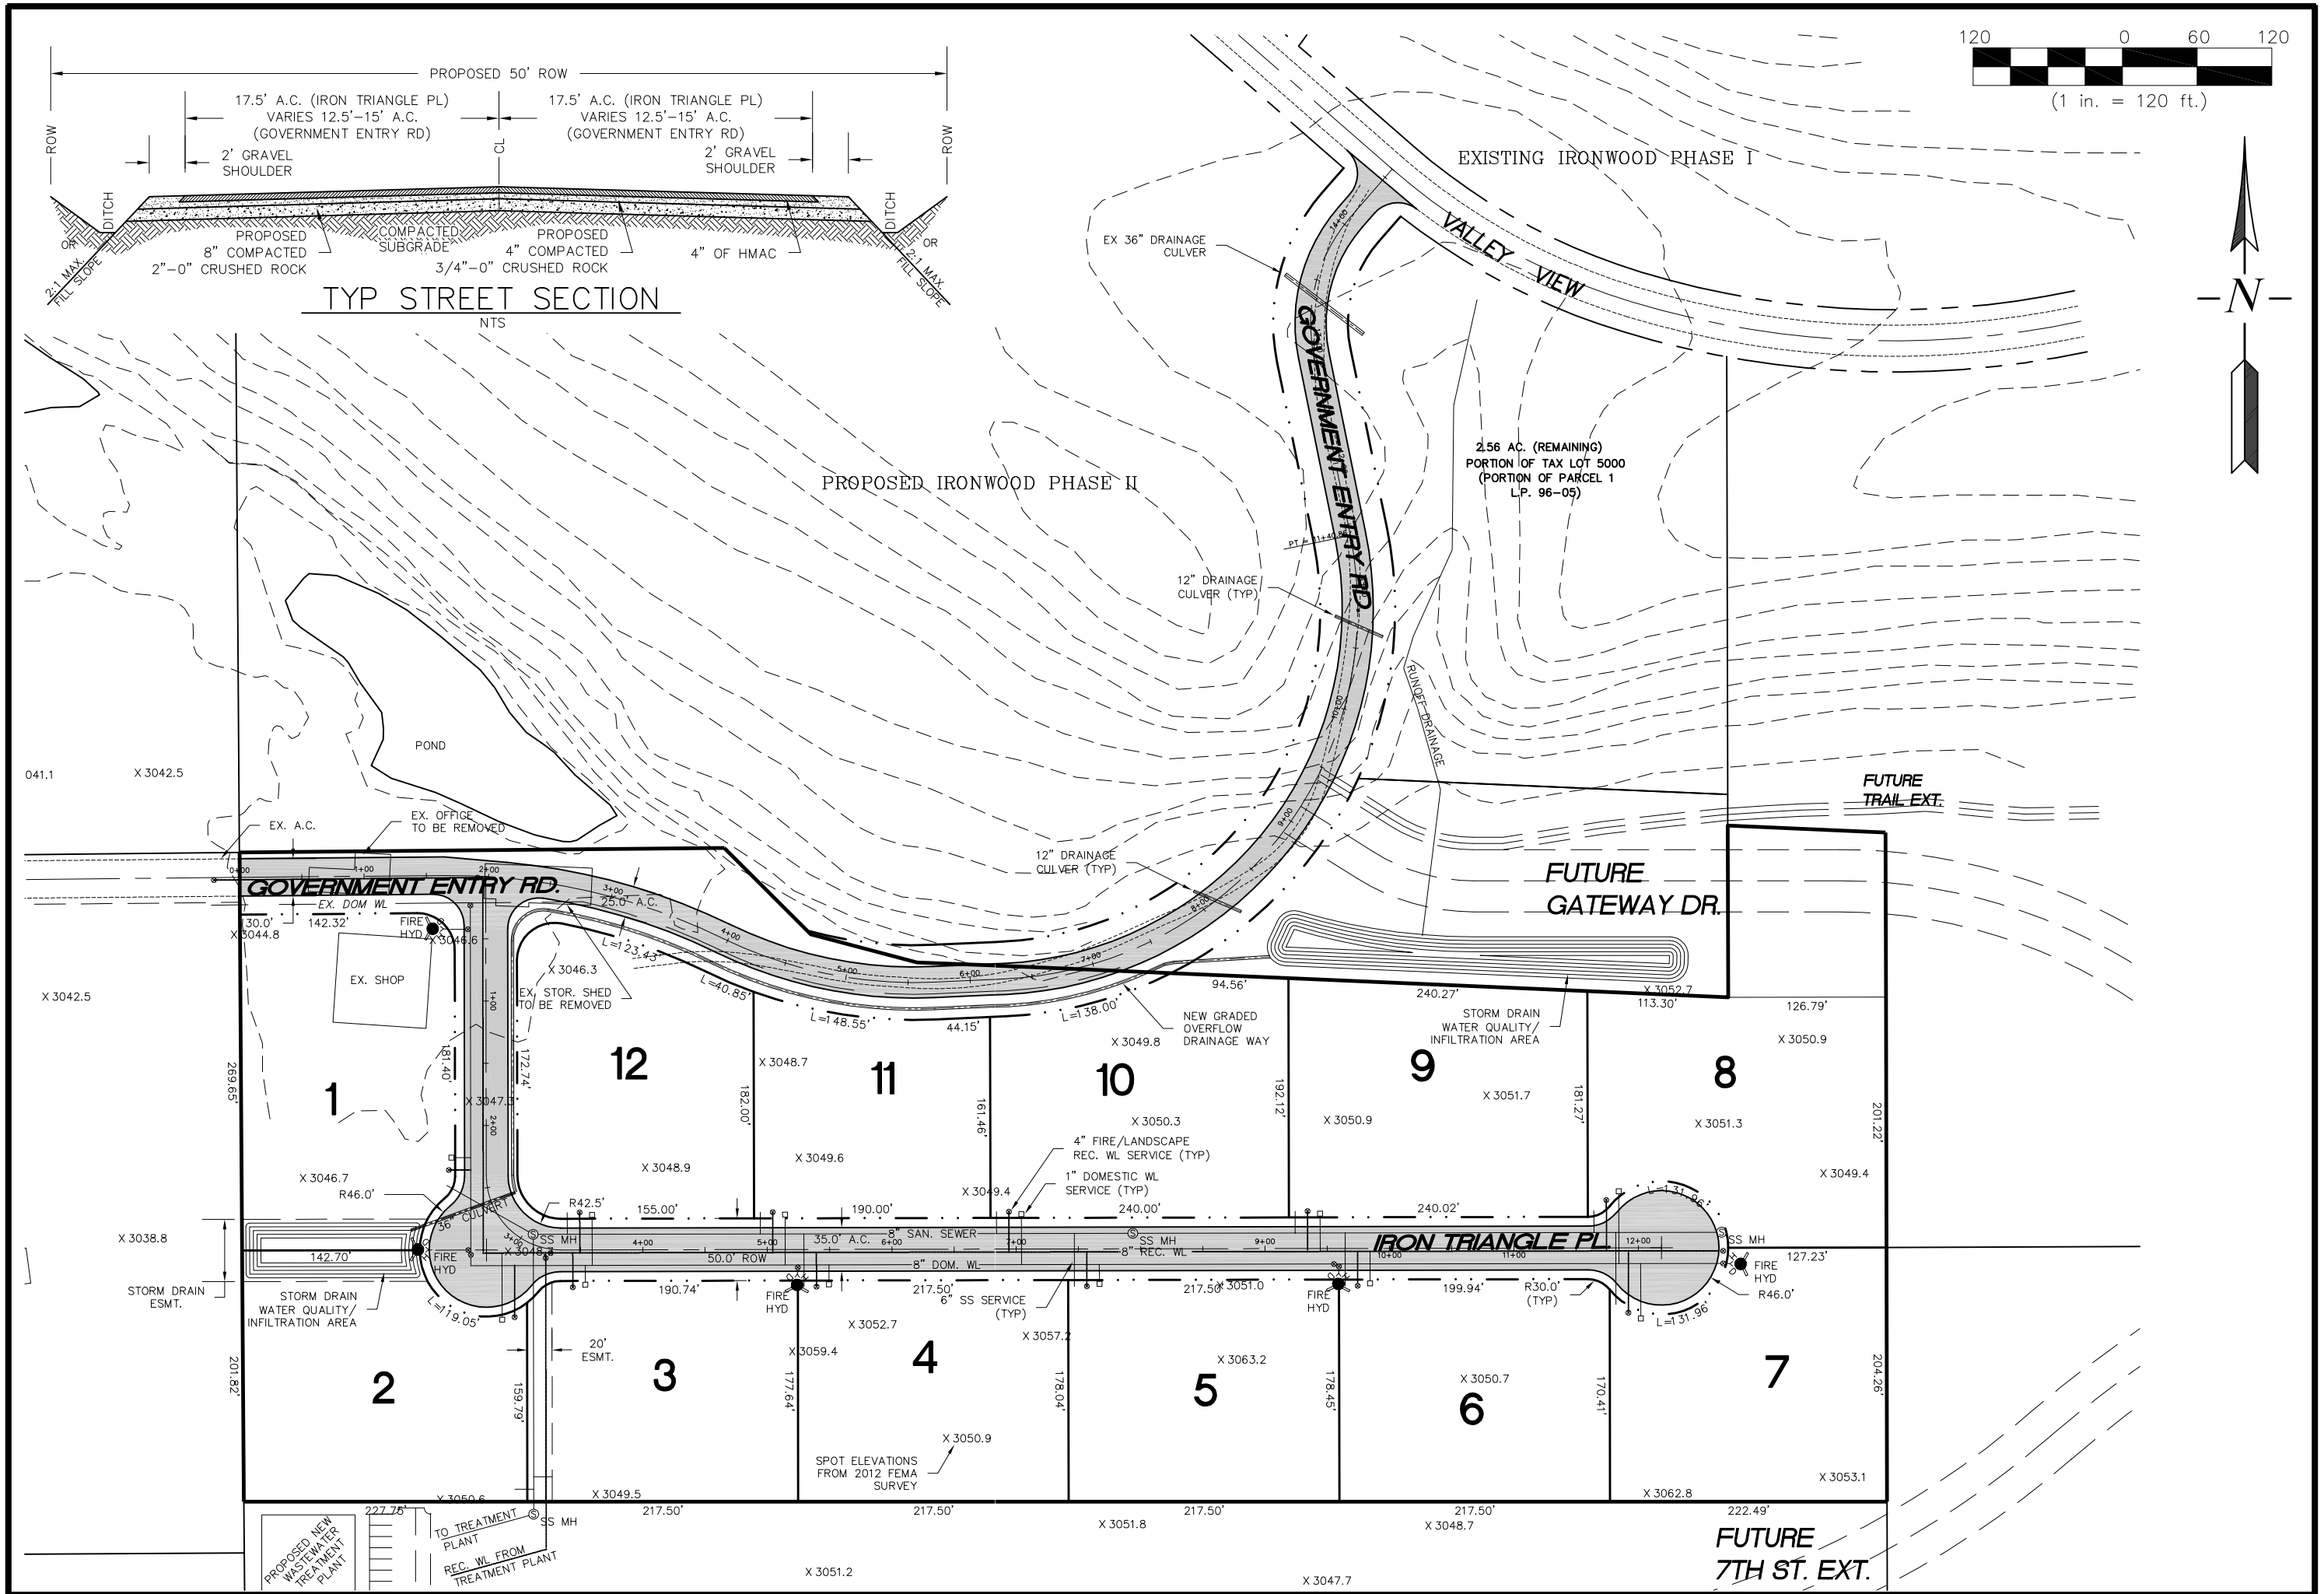

REVISIONS	BY

INNOVATION GATEWAY INDUSTRIAL PARK & ECONOMIC REVITALIZATION PROJECT
GOVERNMENT ENTRY RD.
CITY OF JOHN DAY, OREGON

SISUL ENGINEERING
158 E. MAIN ST.
JOHN DAY, OREGON 97845
(541) 575-3777

DRAWING: IRONWOOD PH2.dwg

DATE	MAY 2020
SCALE	1"=100'
DRAWN	JH
JOB	20-
SHEET	2 OF 17 SHEETS