

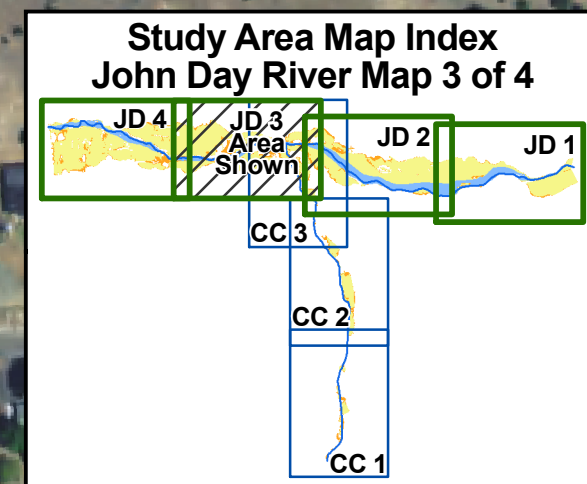
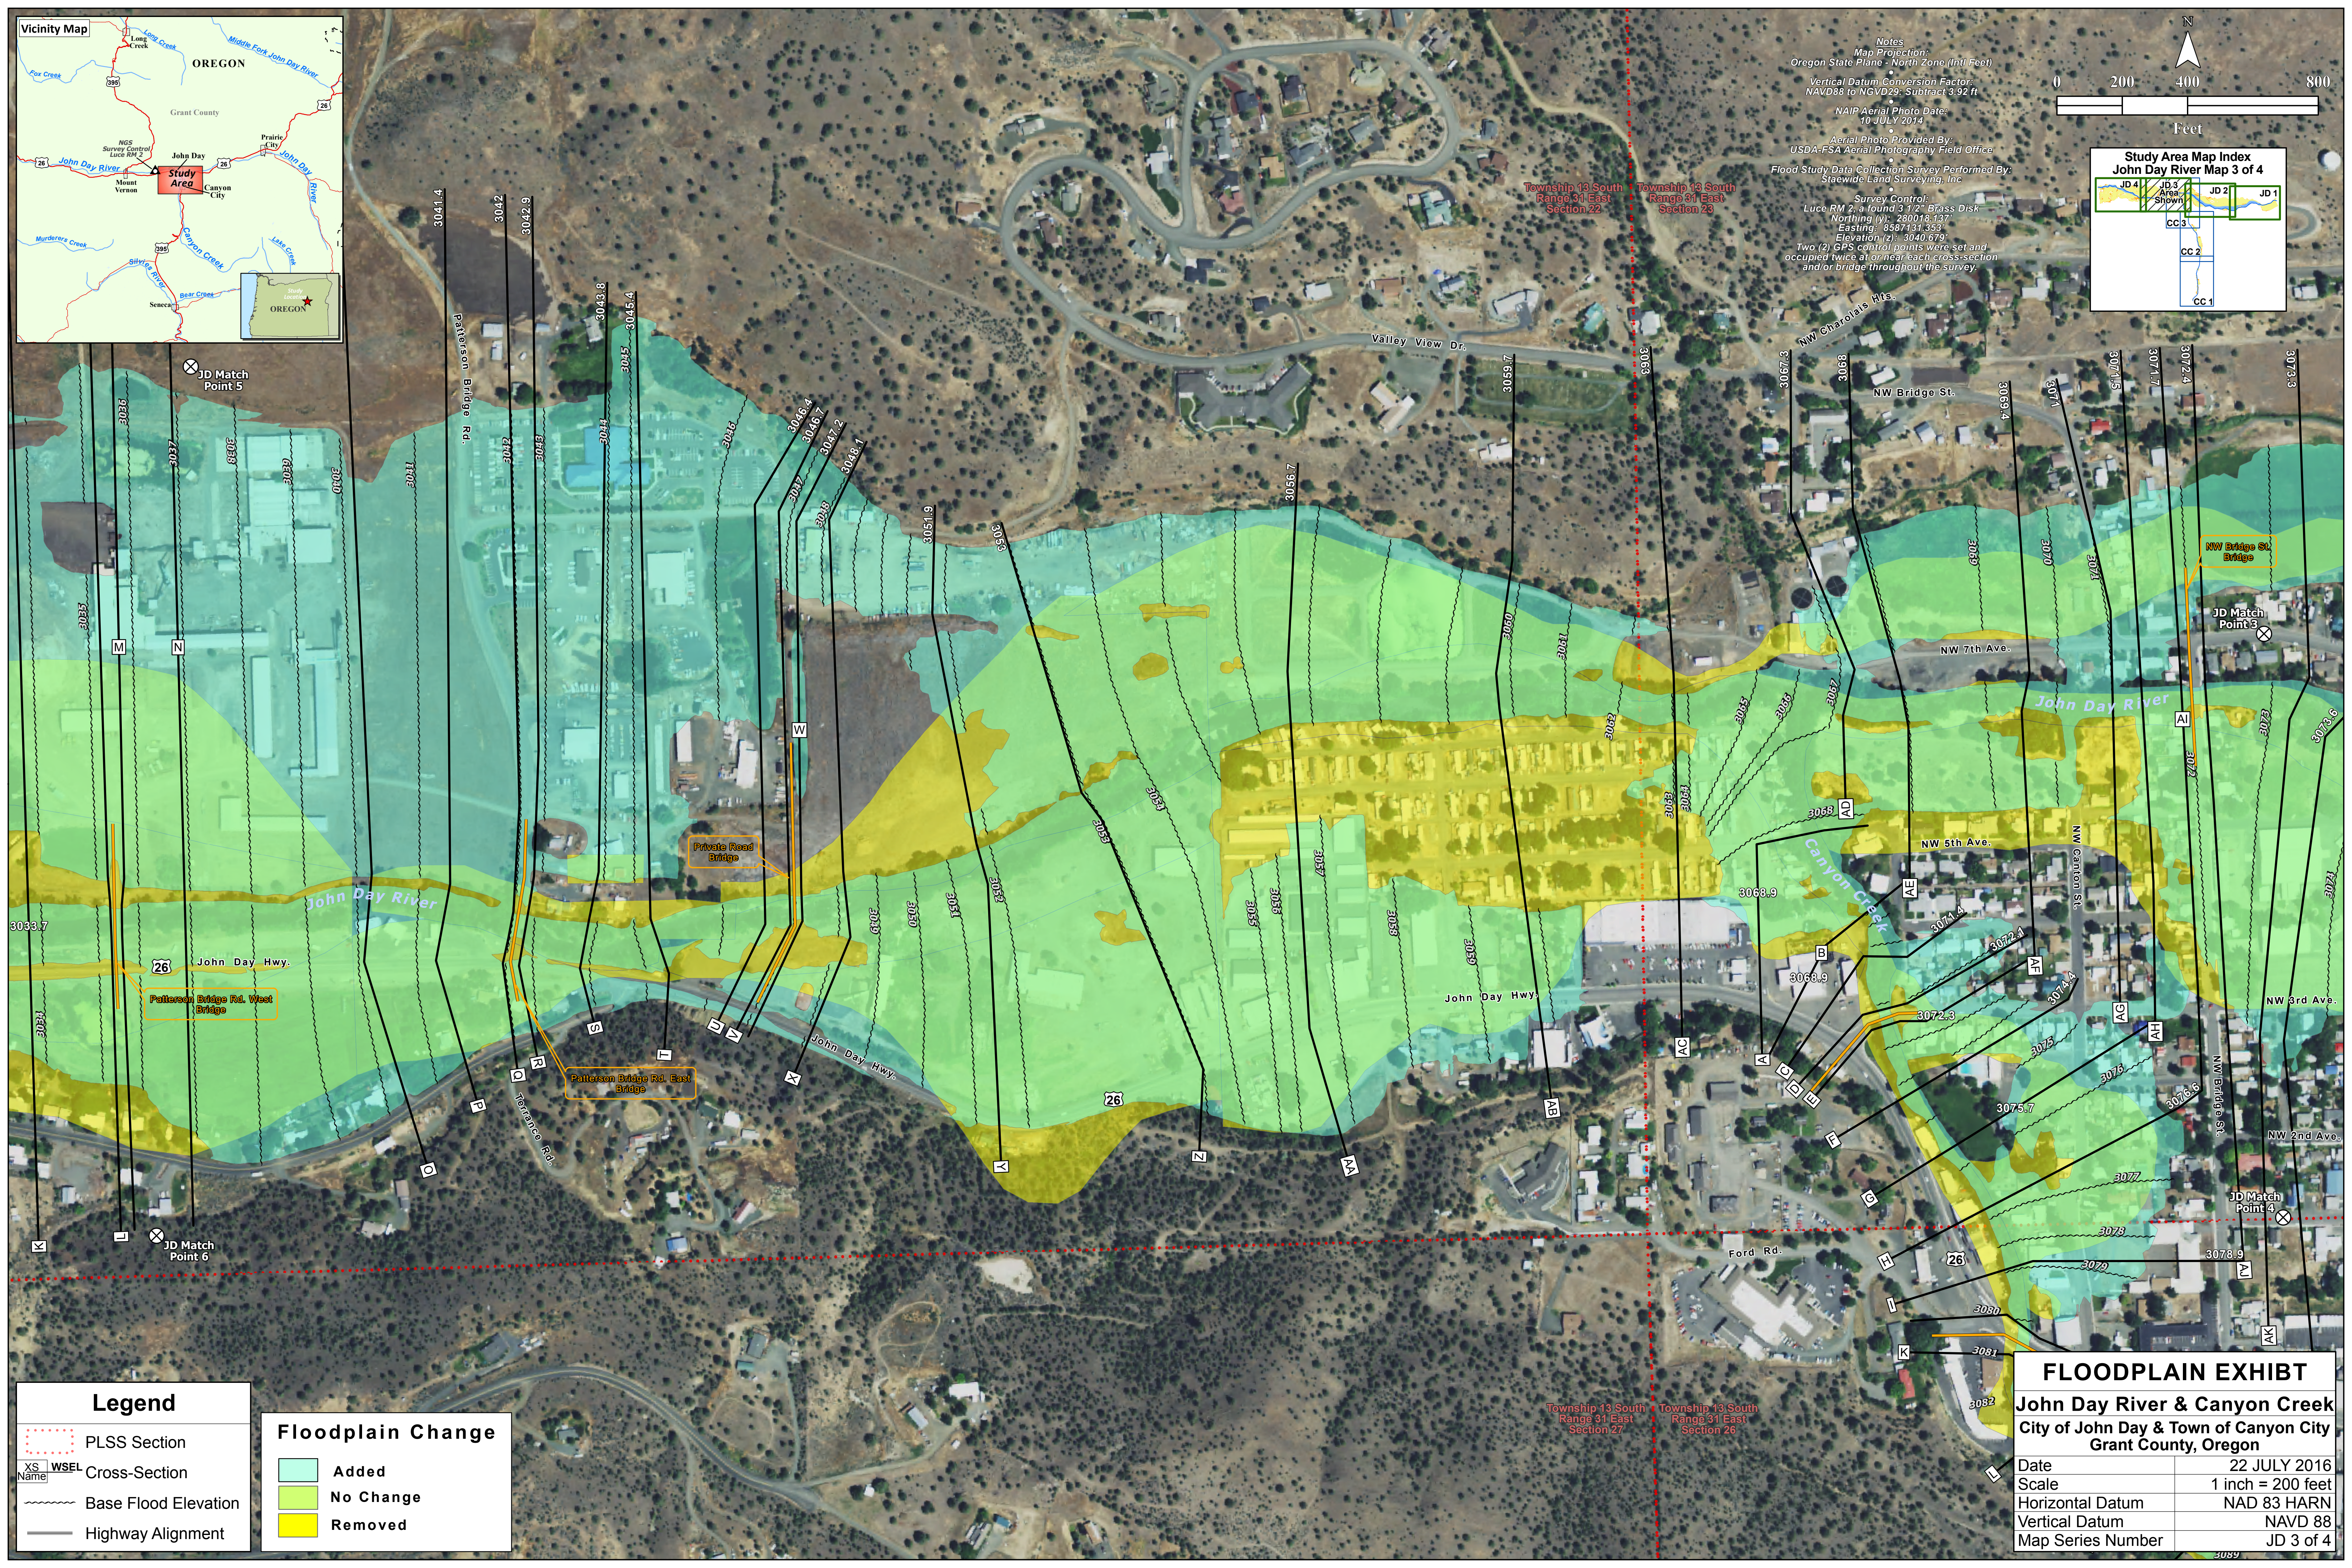
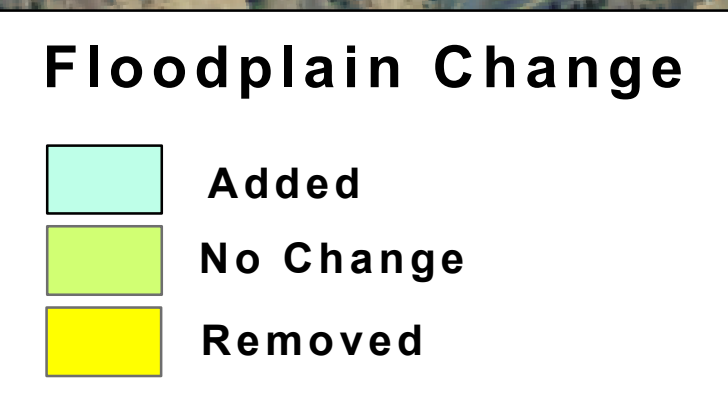


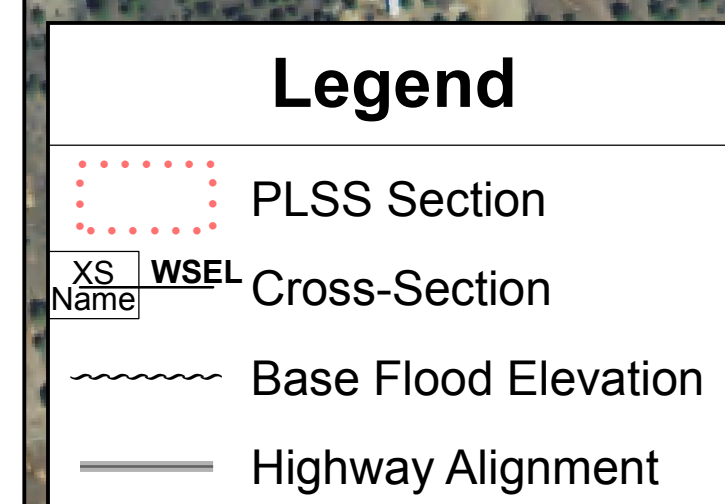

Notes
Map Projection:
Oregon State Plane - North Zone (Intl Feet)
Vertical Datum/Conversion Factor:
NAVD88 to NGVD29: Subtract 3.92 ft
NAIP Aerial Photo Date:
10 July 2014
Aerial Photo Provided By:
USDA-FSA Aerial Photography Field Office
Flood Study Data Collection Survey Performed By:
Stawie Land Surveying, Inc.
Survey Control:
Luce RM 2, a found 3 1/2" Brass Disk
Northing (Y): 280018.137
Easting: 8387131.353
Elevation (Z): 3040.678
Two (2) GPS control points were set and
occupied twice at or near each cross-section
and/or bridge throughout the survey.

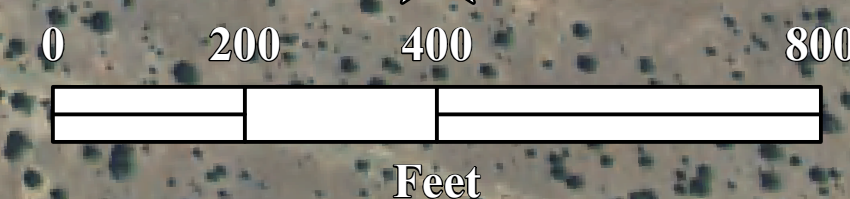

FLOODPLAIN EXHIBT	
John Day River & Canyon Creek	
City of John Day & Town of Canyon City	
Grant County, Oregon	
Date	22 JULY 2016
Scale	1 inch = 200 feet
Horizontal Datum	NAD 83 HARN
Vertical Datum	NAVD 88
Map Series Number	JD 3 of 4