



Notes

Map Projection:
Oregon State Plane - North Zone (Intl Feet)

Vertical Datum Conversion Factor:
NAVD88 to NGVD29: Subtract 3.92 ft





NAIP Aerial Photo Date:
10 JULY 2014

Aerial Photo Provided By:
USDA-FSA Aerial Photography Field Office

Flood Study Data Collection Survey Performed By:
Staewide Land Surveying, Inc.

Survey Control:
Luce RM 2, a found 3 1/2" Brass Disk
Northing (y): 280018.137
Easting (x): 858719.353
Elevation (z): 3040.679'

Two (2) GPS control points were set and occupied twice at or near each cross-section and/or bridge throughout the survey.

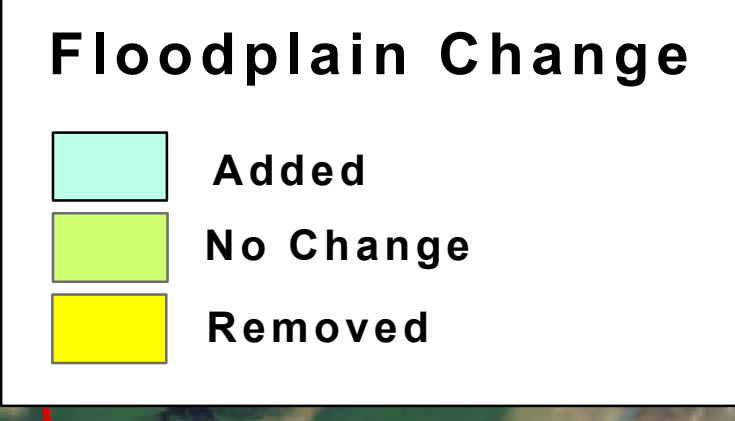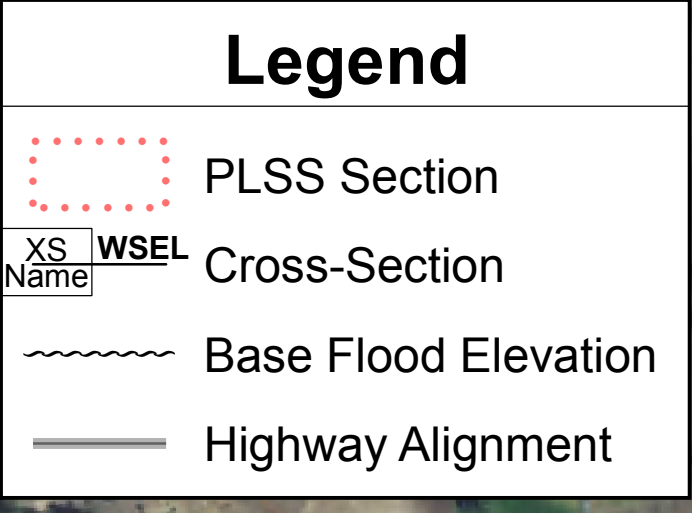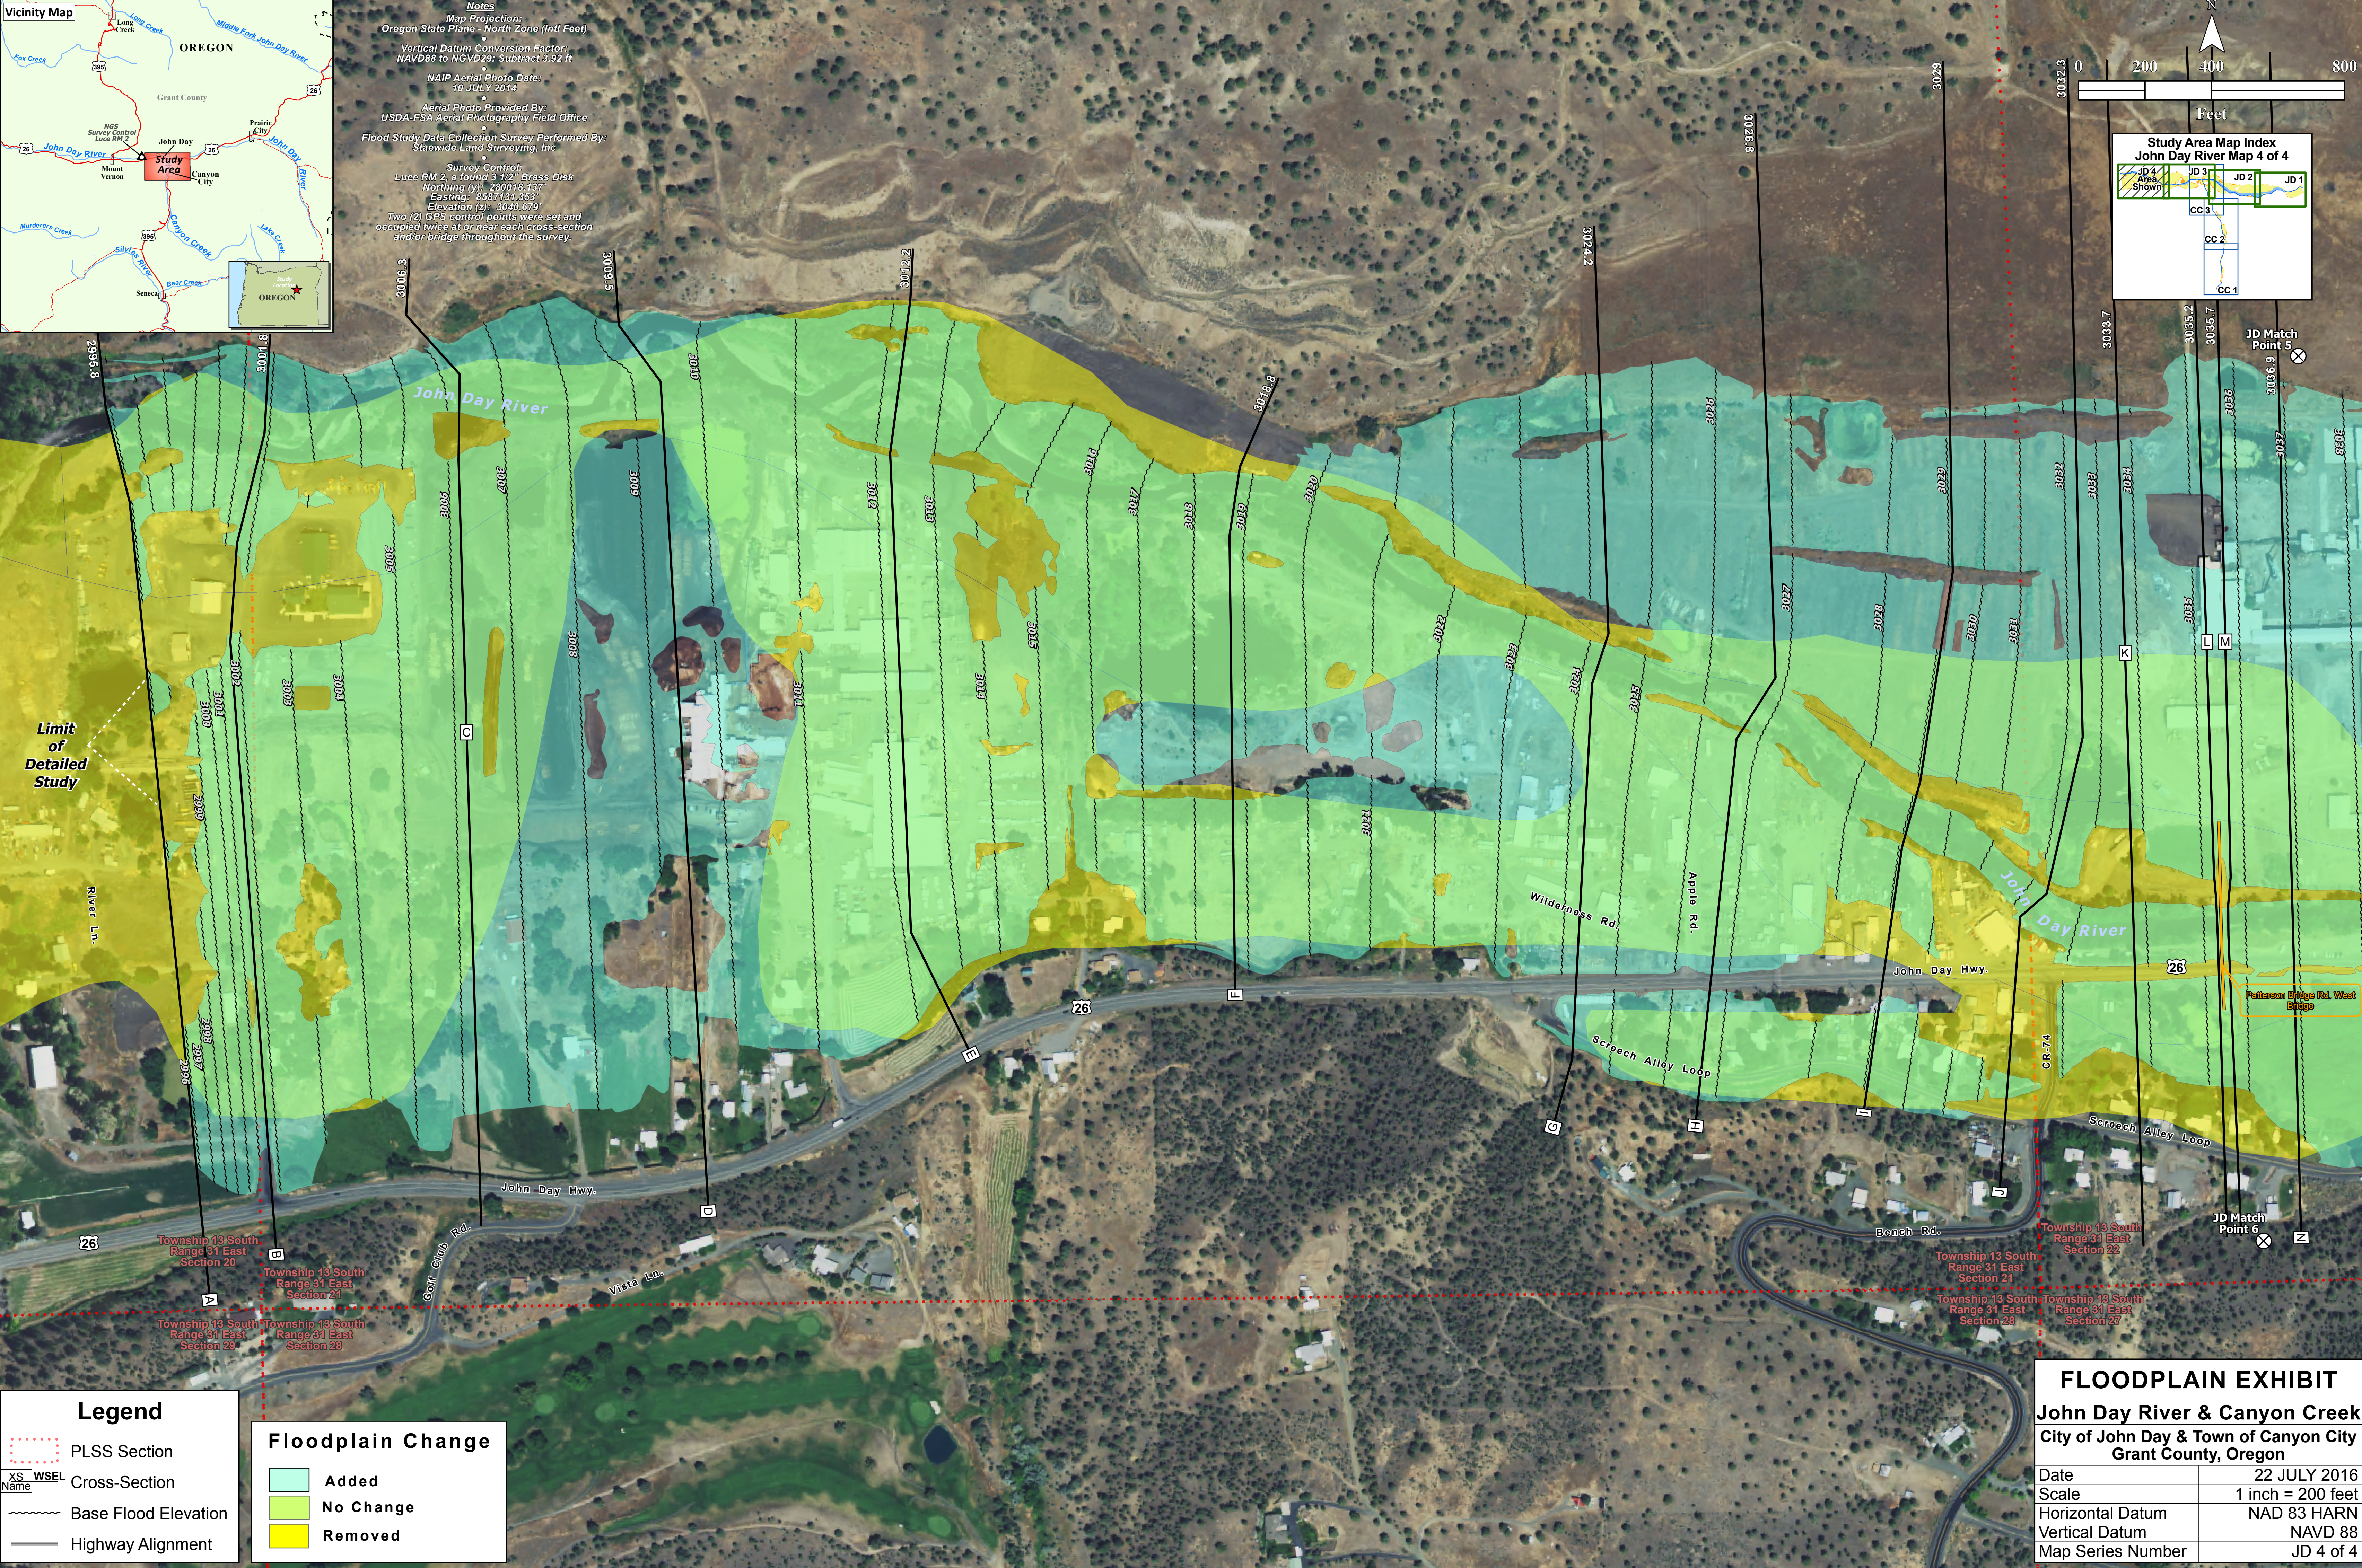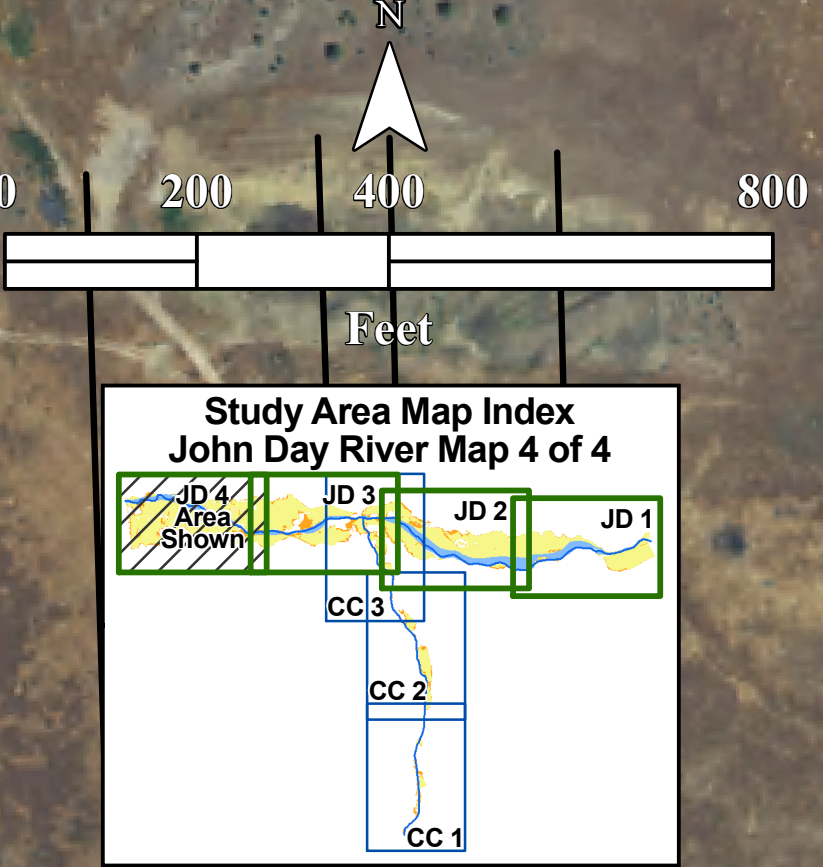

FLOODPLAIN EXHIBIT	
John Day River & Canyon Creek	
City of John Day & Town of Canyon City	
Grant County, Oregon	
Date	22 JULY 2016
Scale	1 inch = 200 feet
Horizontal Datum	NAD 83 HARN
Vertical Datum	NAVD 88
Map Series Number	JD 4 of 4