


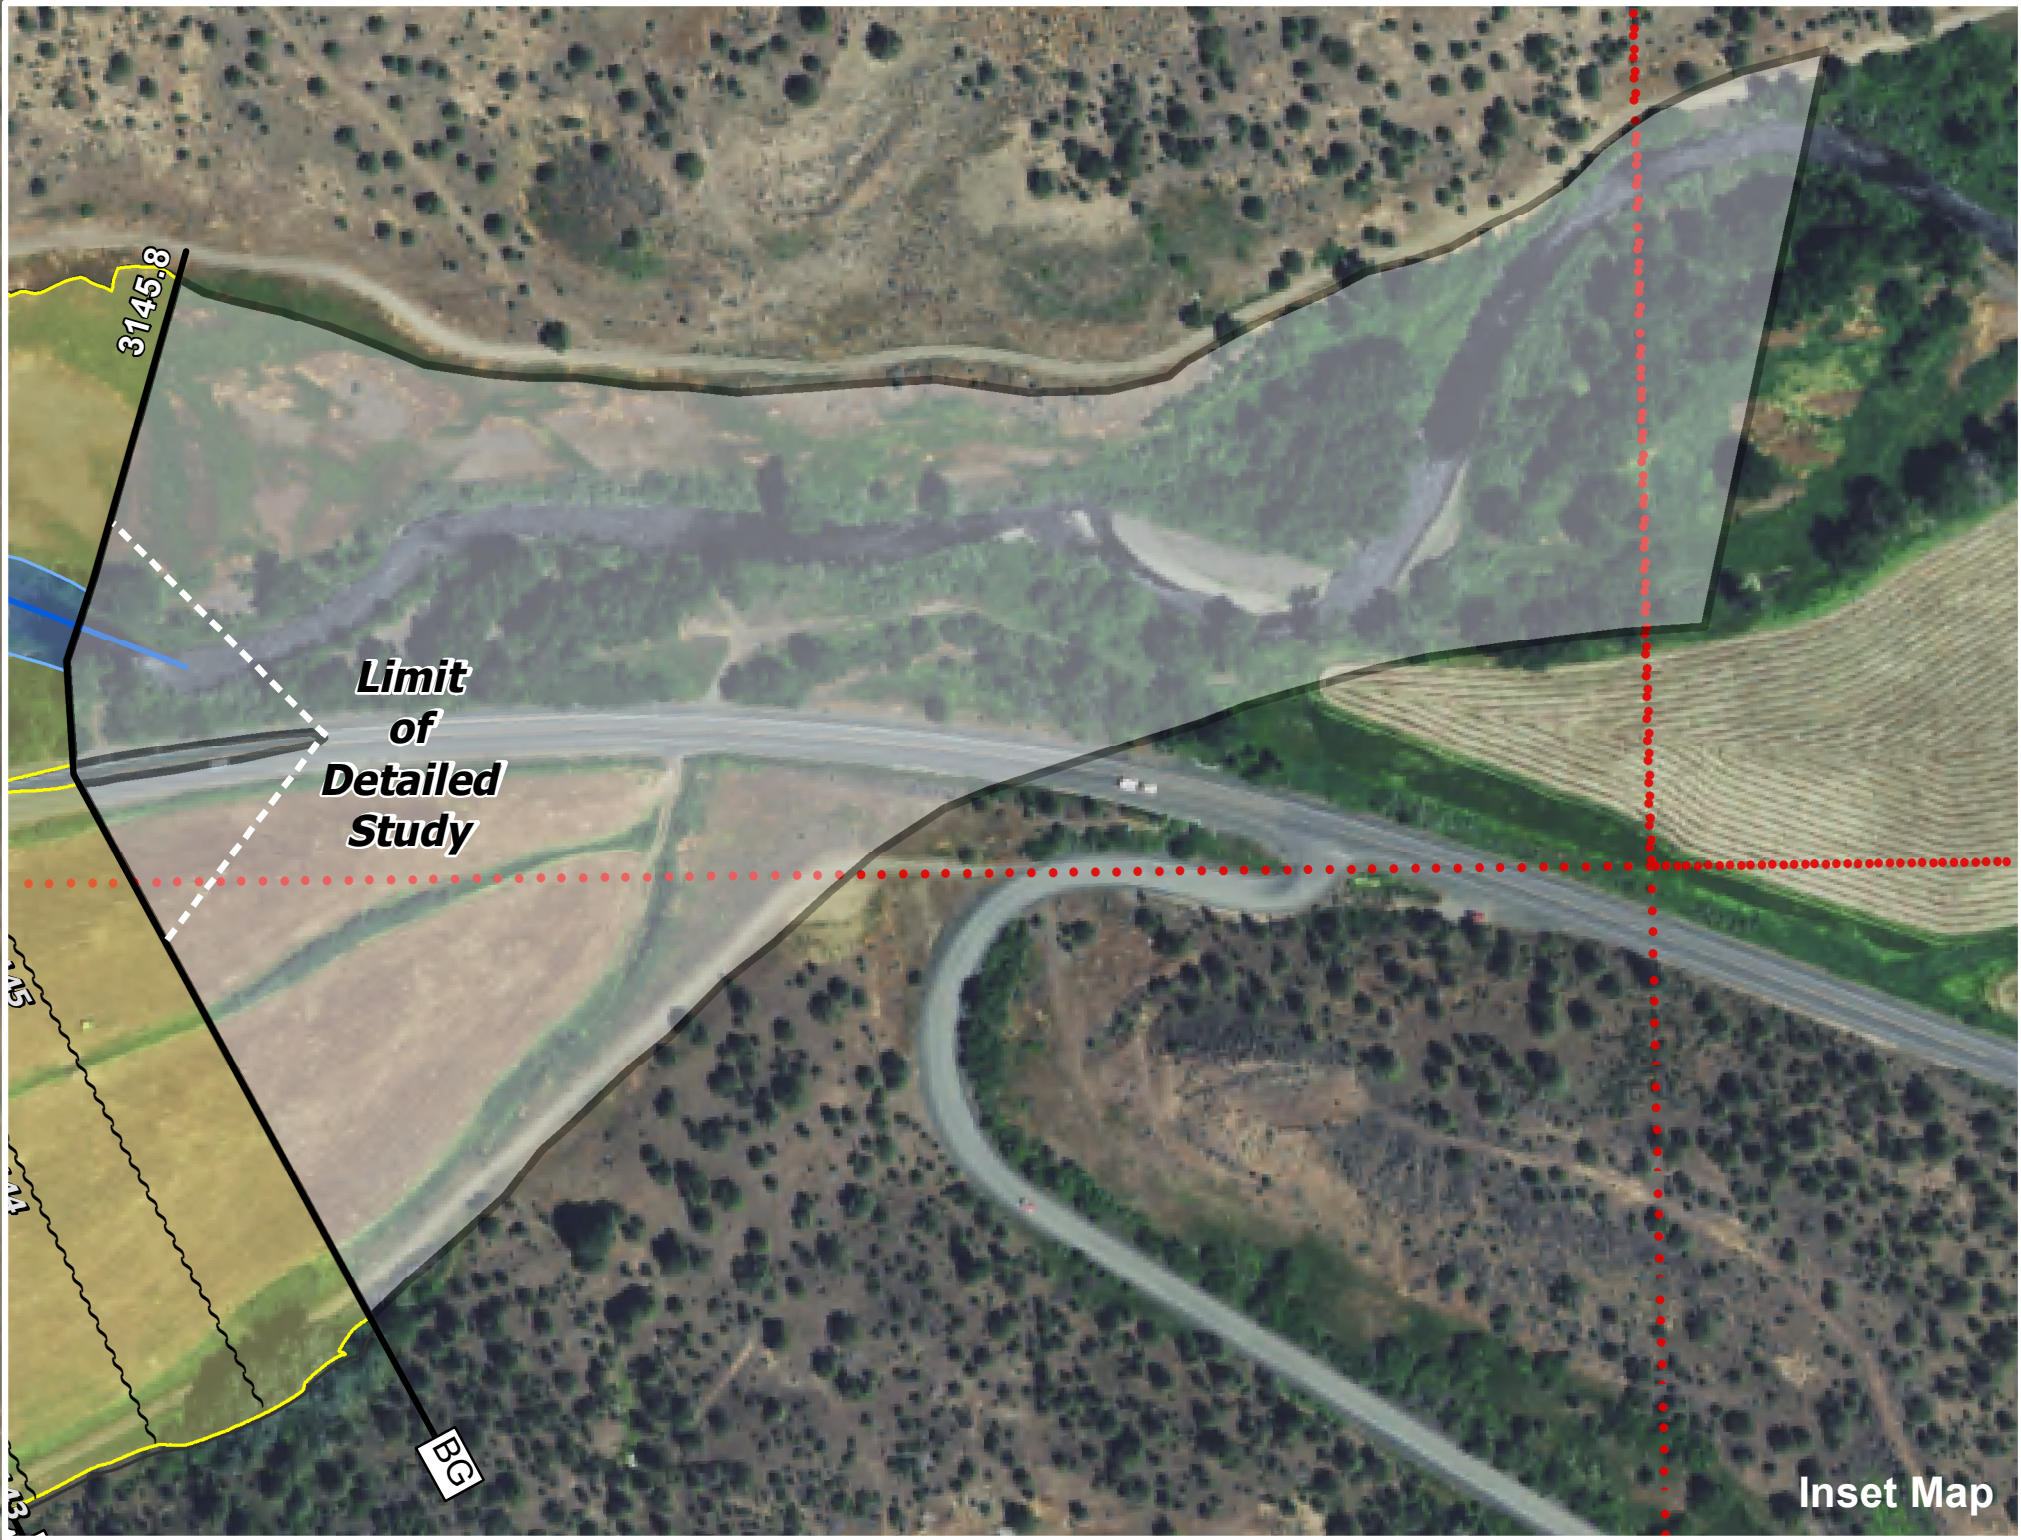


Notes

- Map Projection: Oregon State Plane - North Zone (Intl Feet)
- Vertical Datum Conversion Factor: NAVD88 to NGVD29: Subtract 3.92 ft
- NAIP Aerial Photo Date: 10 JULY 2014
- Aerial Photo Provided By: USDA-FSA Aerial Photography Field Office
- Flood Study Data Collection Survey Performed By: Staewise Land Surveying, Inc.
- Survey Control: Luce RM 2, a found 3 1/2" Brass Disk
Northing (y): 280018.137
Easting (x): 8587131.353
Elevation (z): 3040.679
Two (2) GPS control points were set and occupied twice at or near each cross-section and/or bridge throughout the survey.

0 200 400 800 Feet

Study Area Map Index
John Day River Map 1 of 4

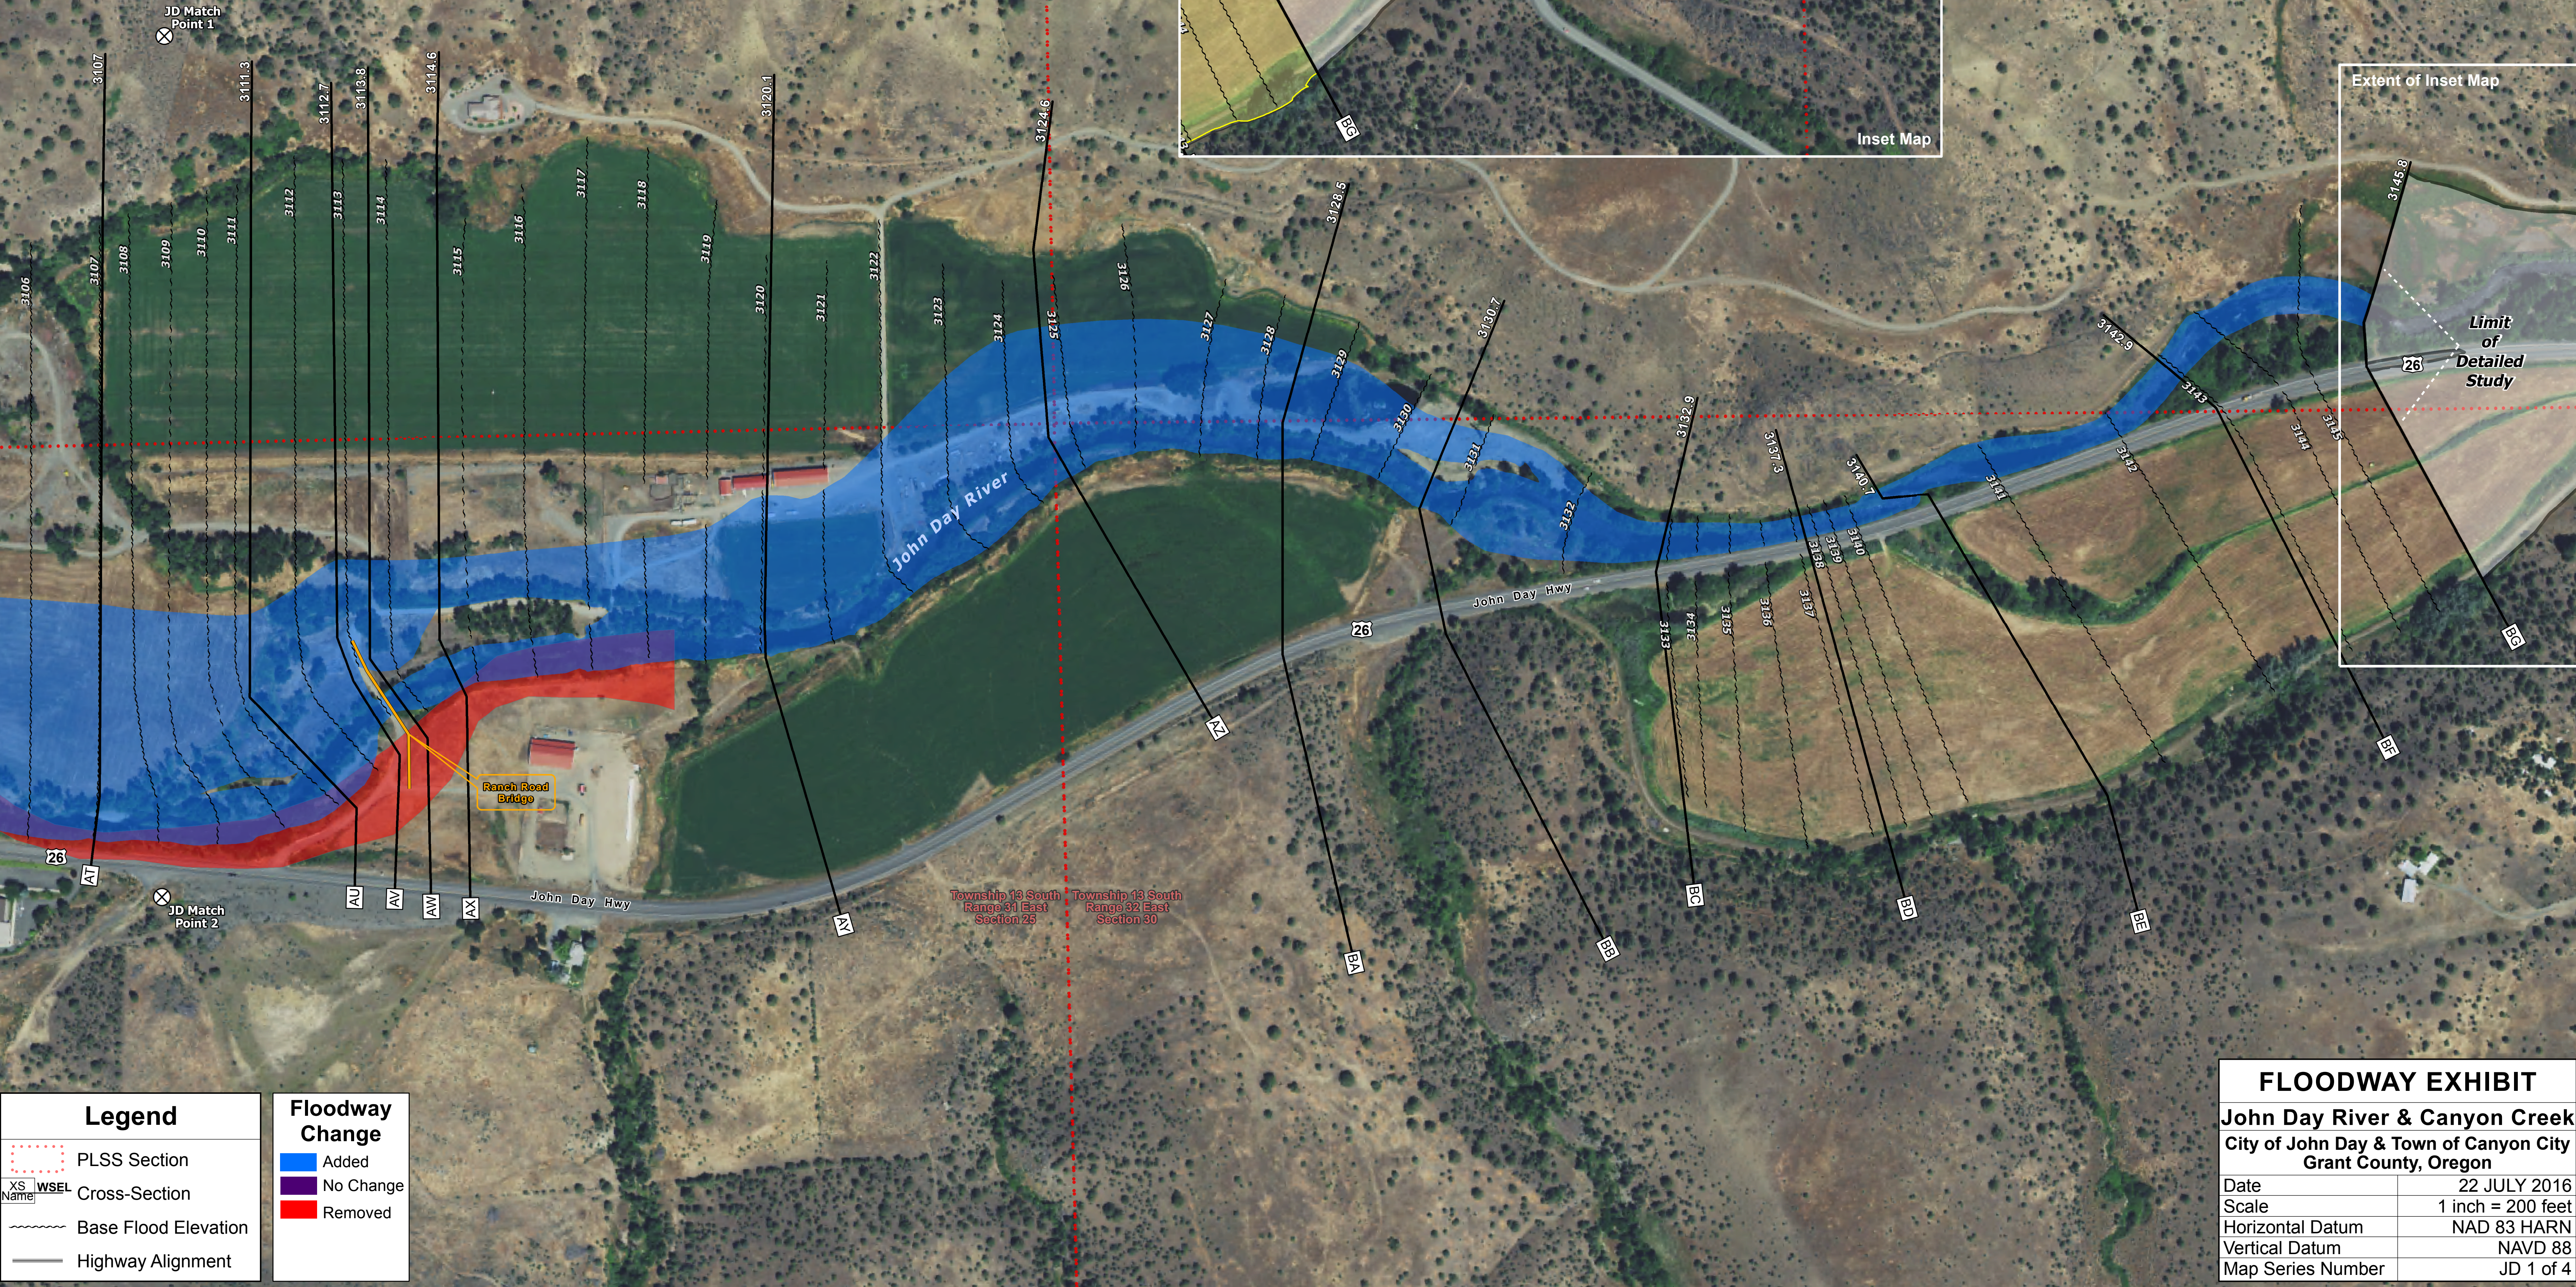

Legend

- PLSS Section
- Cross-Section
- Base Flood Elevation
- Highway Alignment

Floodway Change

- Added
- No Change
- Removed

FLOODWAY EXHIBIT	
John Day River & Canyon Creek	
City of John Day & Town of Canyon City	
Grant County, Oregon	
Date	22 JULY 2016
Scale	1 inch = 200 feet
Horizontal Datum	NAD 83 HARN
Vertical Datum	NAVD 88
Map Series Number	JD 1 of 4