



Notes

Map Projection:
Oregon State Plane - North Zone (Intl Feet)

Vertical Datum Conversion Factor:
NAVD88 to NGVD29: Subtract 3.92 ft




NAIP Aerial Photo Date:
10 JULY 2014

Aerial Photo Provided By:
USDA-FSA Aerial Photography Field Office

Flood Study Data Collection Survey Performed By:
Staewide Land Surveying, Inc.

Survey Control:
Luce RM 2, s found 3"12" Brass Disk
Northing (N): 280018.137'
Easting: 8587131.353'
Elevation (2): 3040.679'

Two (2) GPS control points were set and occupied twice at or near each cross section and/or bridge throughout the survey.

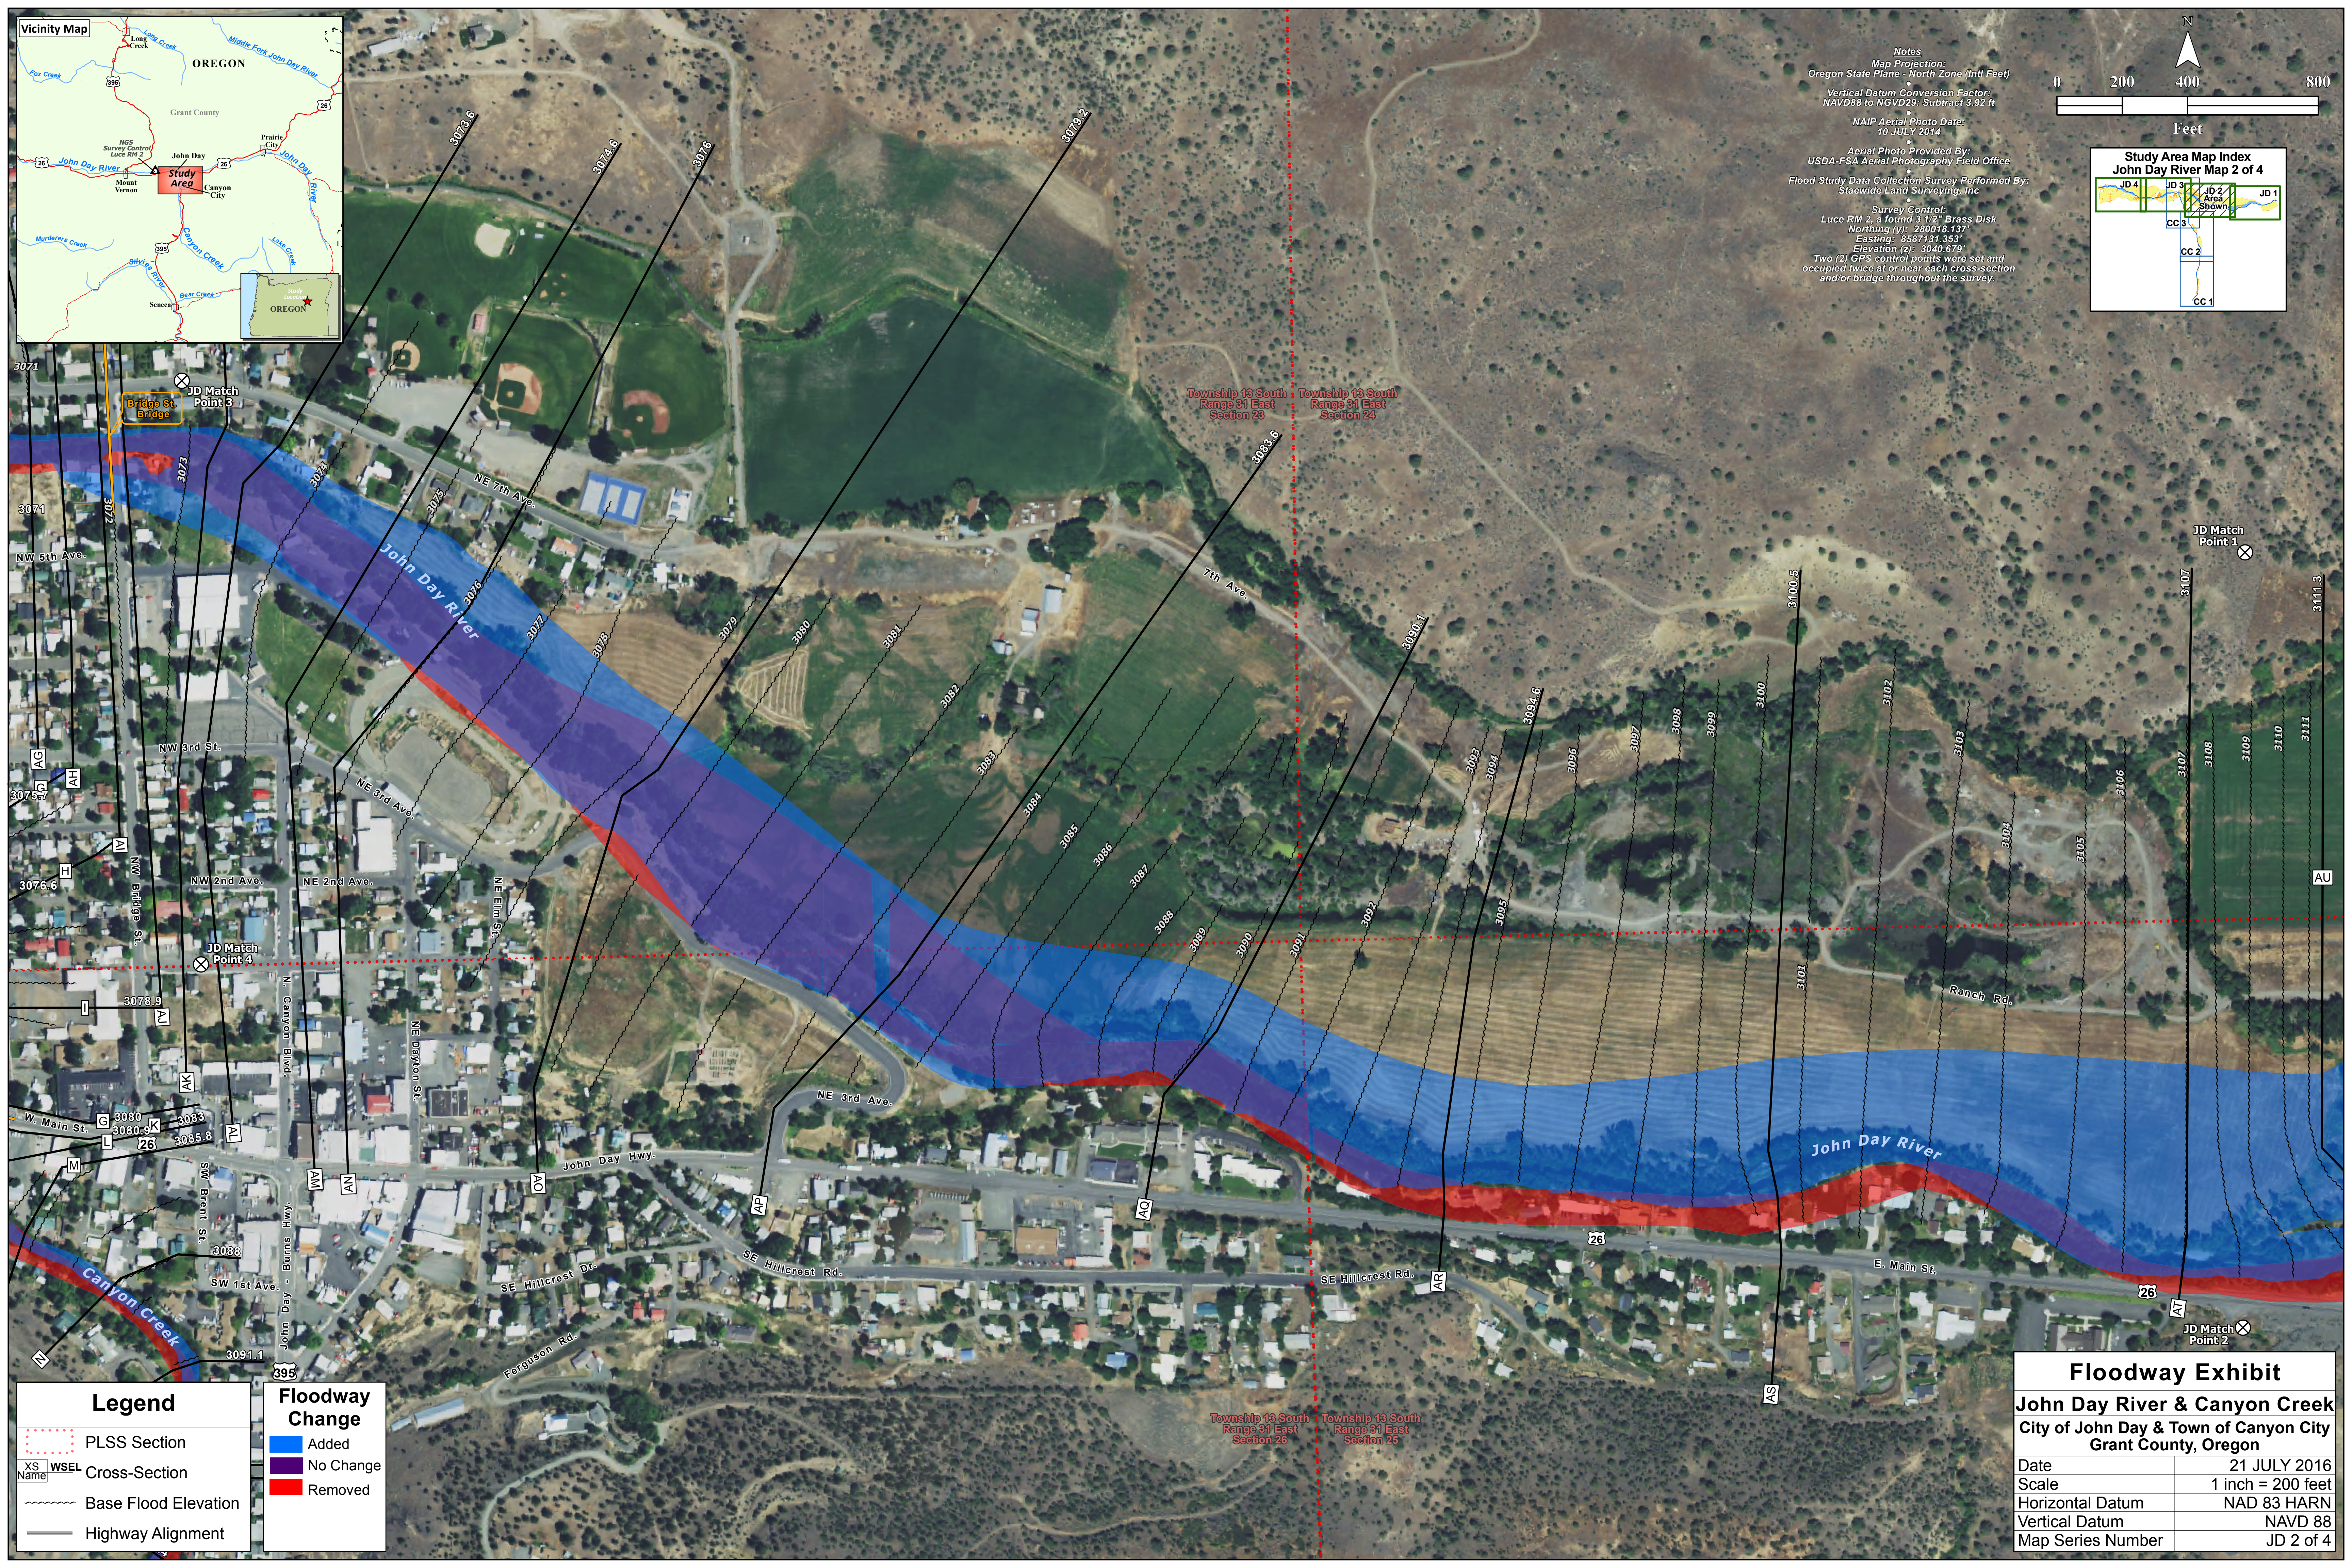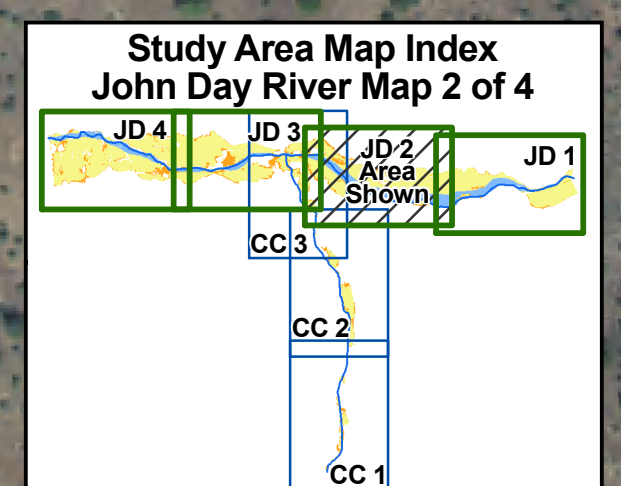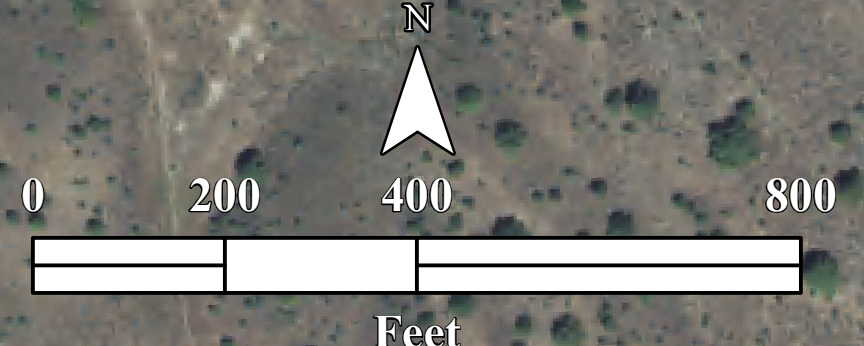

Legend

PLSS Section

Cross-Section

Base Flood Elevation

Highway Alignment

Floodway Change

Added

No Change

Removed

Floodway Exhibit	
John Day River & Canyon Creek	
City of John Day & Town of Canyon City	
Grant County, Oregon	
Date	21 JULY 2016
Scale	1 inch = 200 feet
Horizontal Datum	NAD 83 HARN
Vertical Datum	NAVD 88
Map Series Number	JD 2 of 4